



NOTE: CAB. SHOWN
WITHOUT DOORS

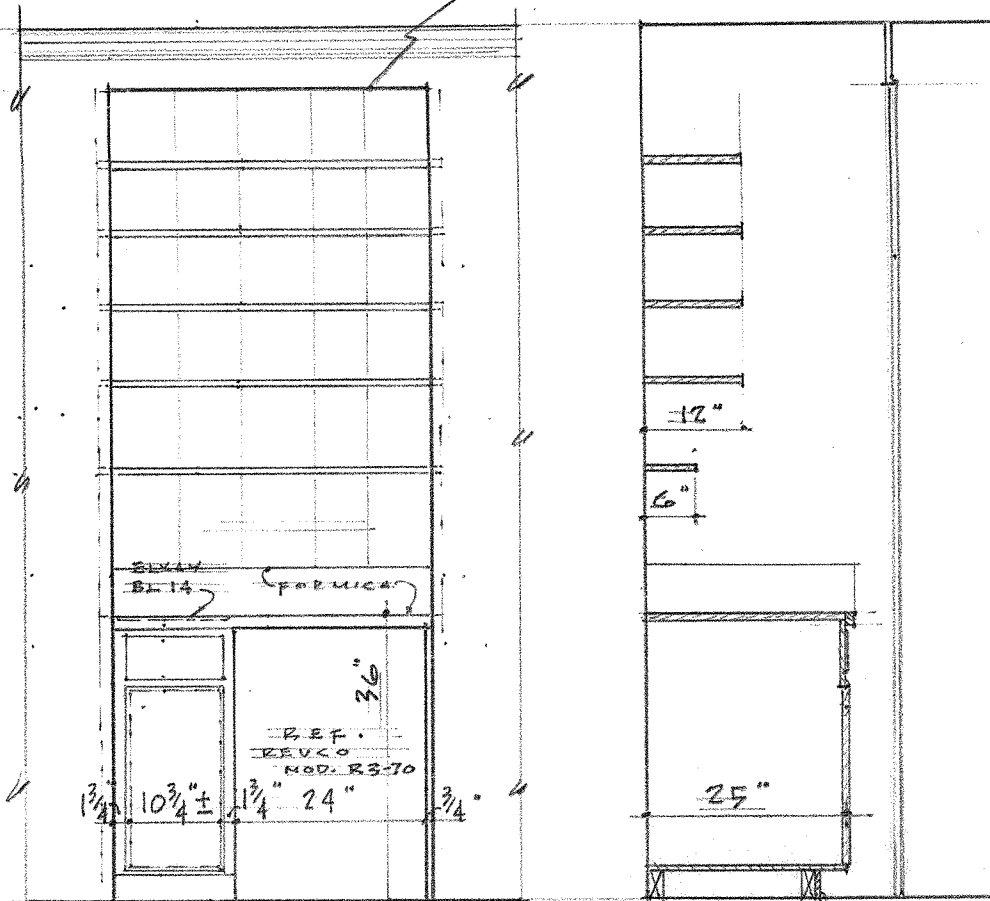

ELEVATION SECTION

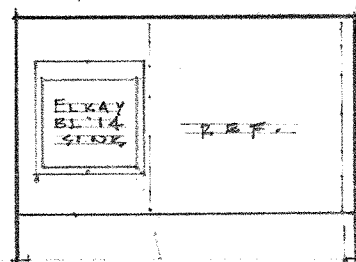

PLAN

DEN. COOK. CAB.

1/2" = 1'-0"


FLETCHER JOB

DORIS J. STANLEY
ARCHITECTURAL DESIGNER
2909 HOPE VALLEY ROAD
DURHAM, NORTH CAROLINA


9"x9" PINE CODE #250
(5 THUS)
RED WOOD

9"x9" ZODIAC SIGNS
CAPRICORN
AQUARIUS
GEMINI
VIRGO
SCORPIO
RED WOOD


FORMS & SURFACES
BOX 5215
SANTA BARBARA
CALIF 93103

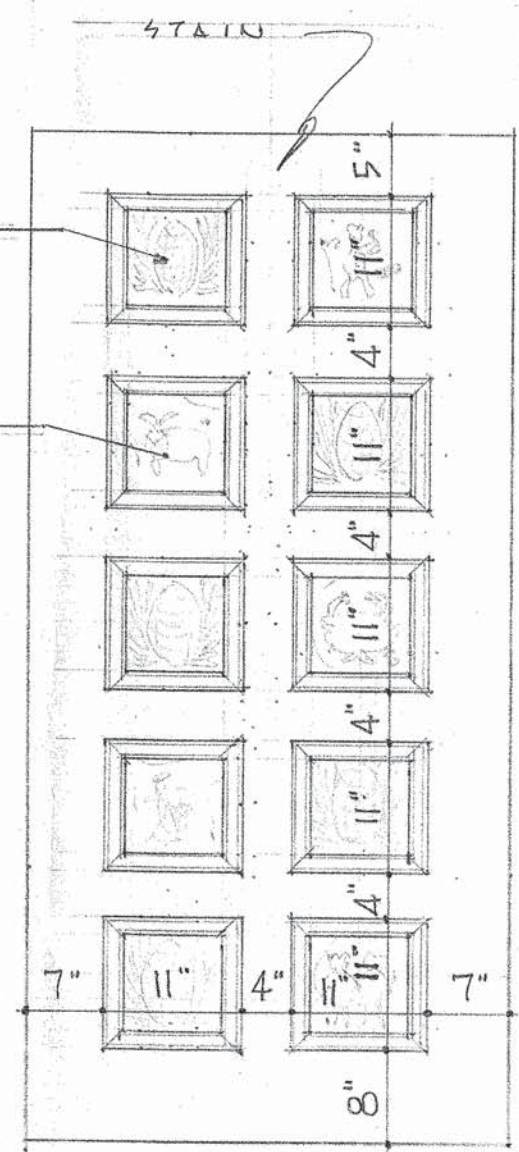

EXT. ELEV

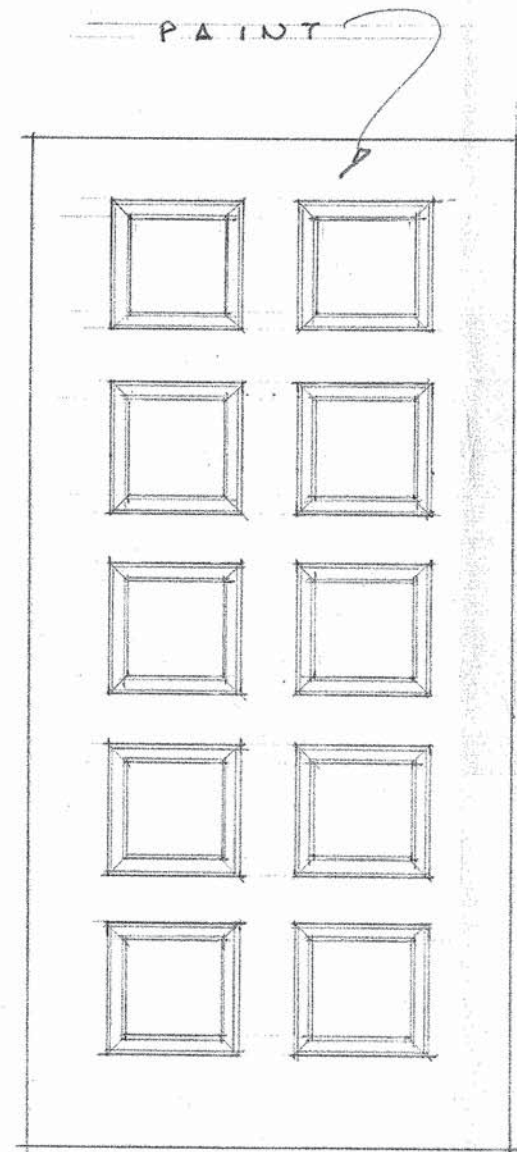

INT. ELEV


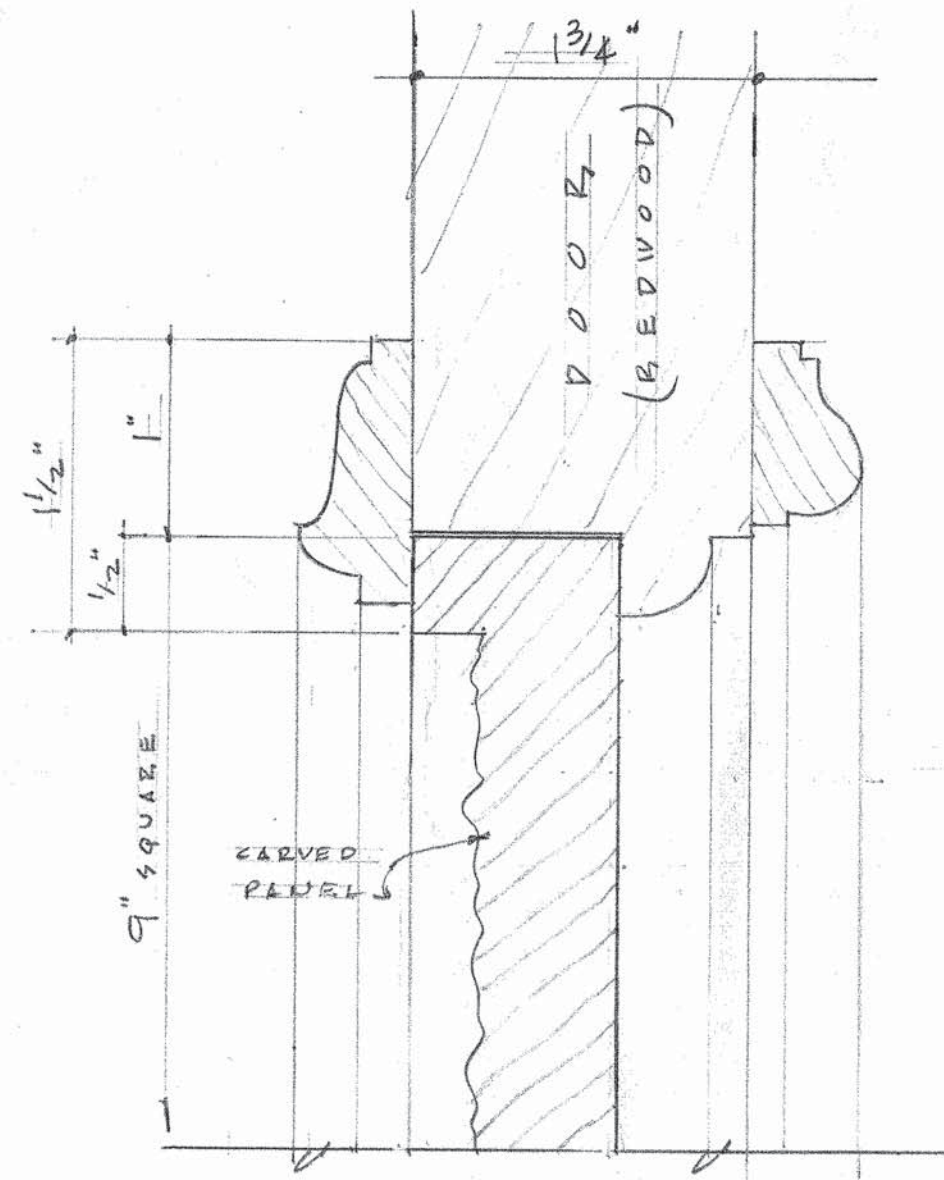


F. 4. DETAIL

FRONT DOOR DETAILS


FLETCHER JOB

DORIS J. STANLEY
ARCHITECTURAL DESIGNER
2909 HOPE VALLEY ROAD
DURHAM, NORTH CAROLINA

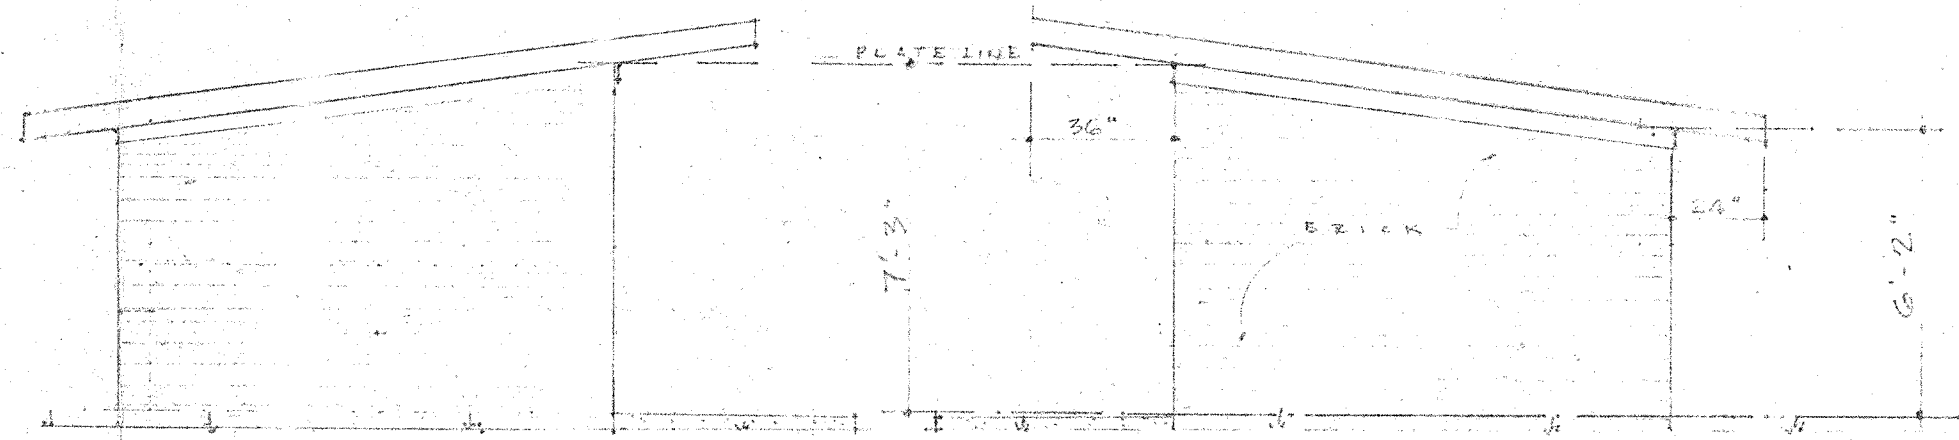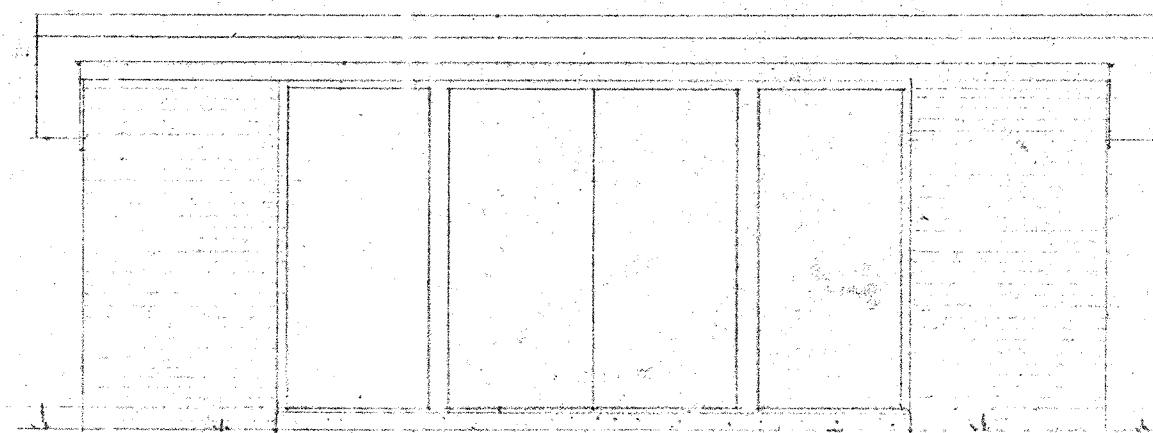


LEFT ELEV.
1/4" = 1'-0"

RIGHT ELEV.
1/4" = 1'-0"

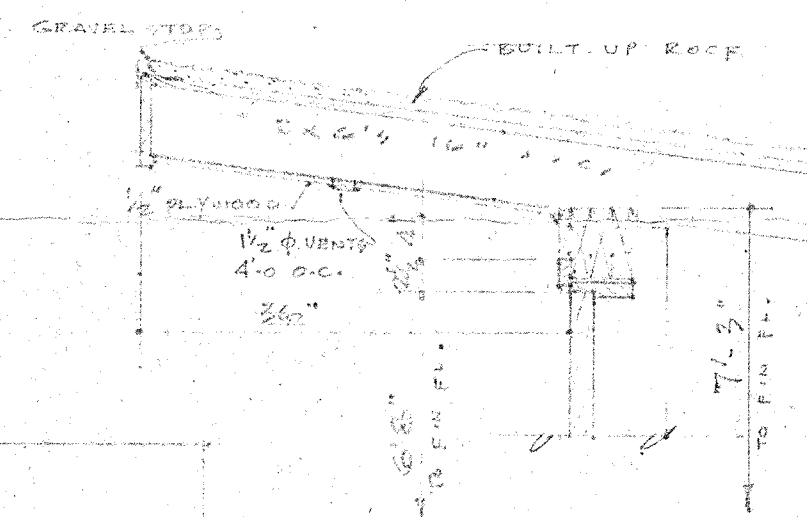


CORNICE DETAIL
FRONT
3/4" = 1'-0"

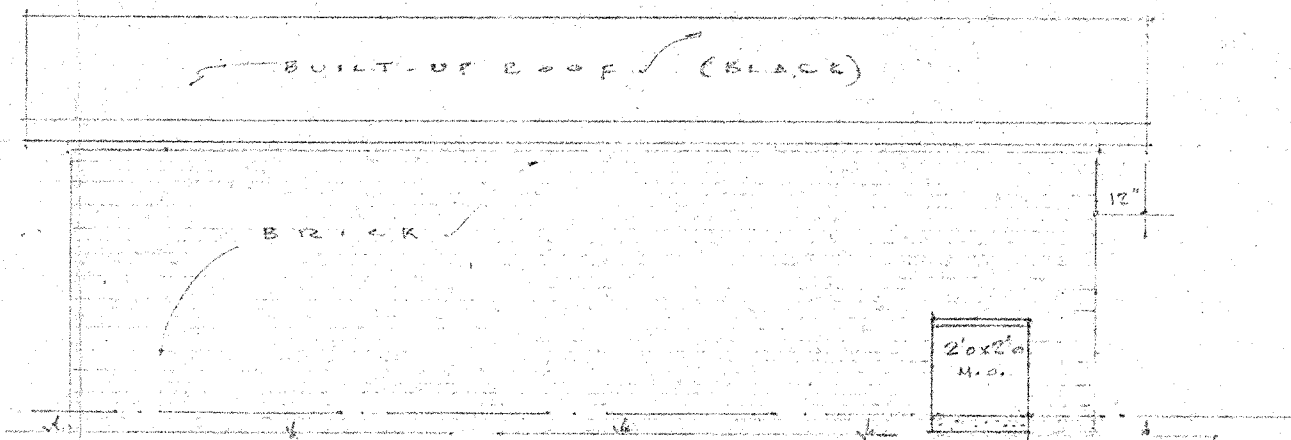

Z E L E V A T I O N
1/4" = 1-0

DORIS J. STANLEY
ARCHITECTURAL DESIGNER
2909 HOPE VALLEY ROAD
DURHAM, NORTH CAROLINA

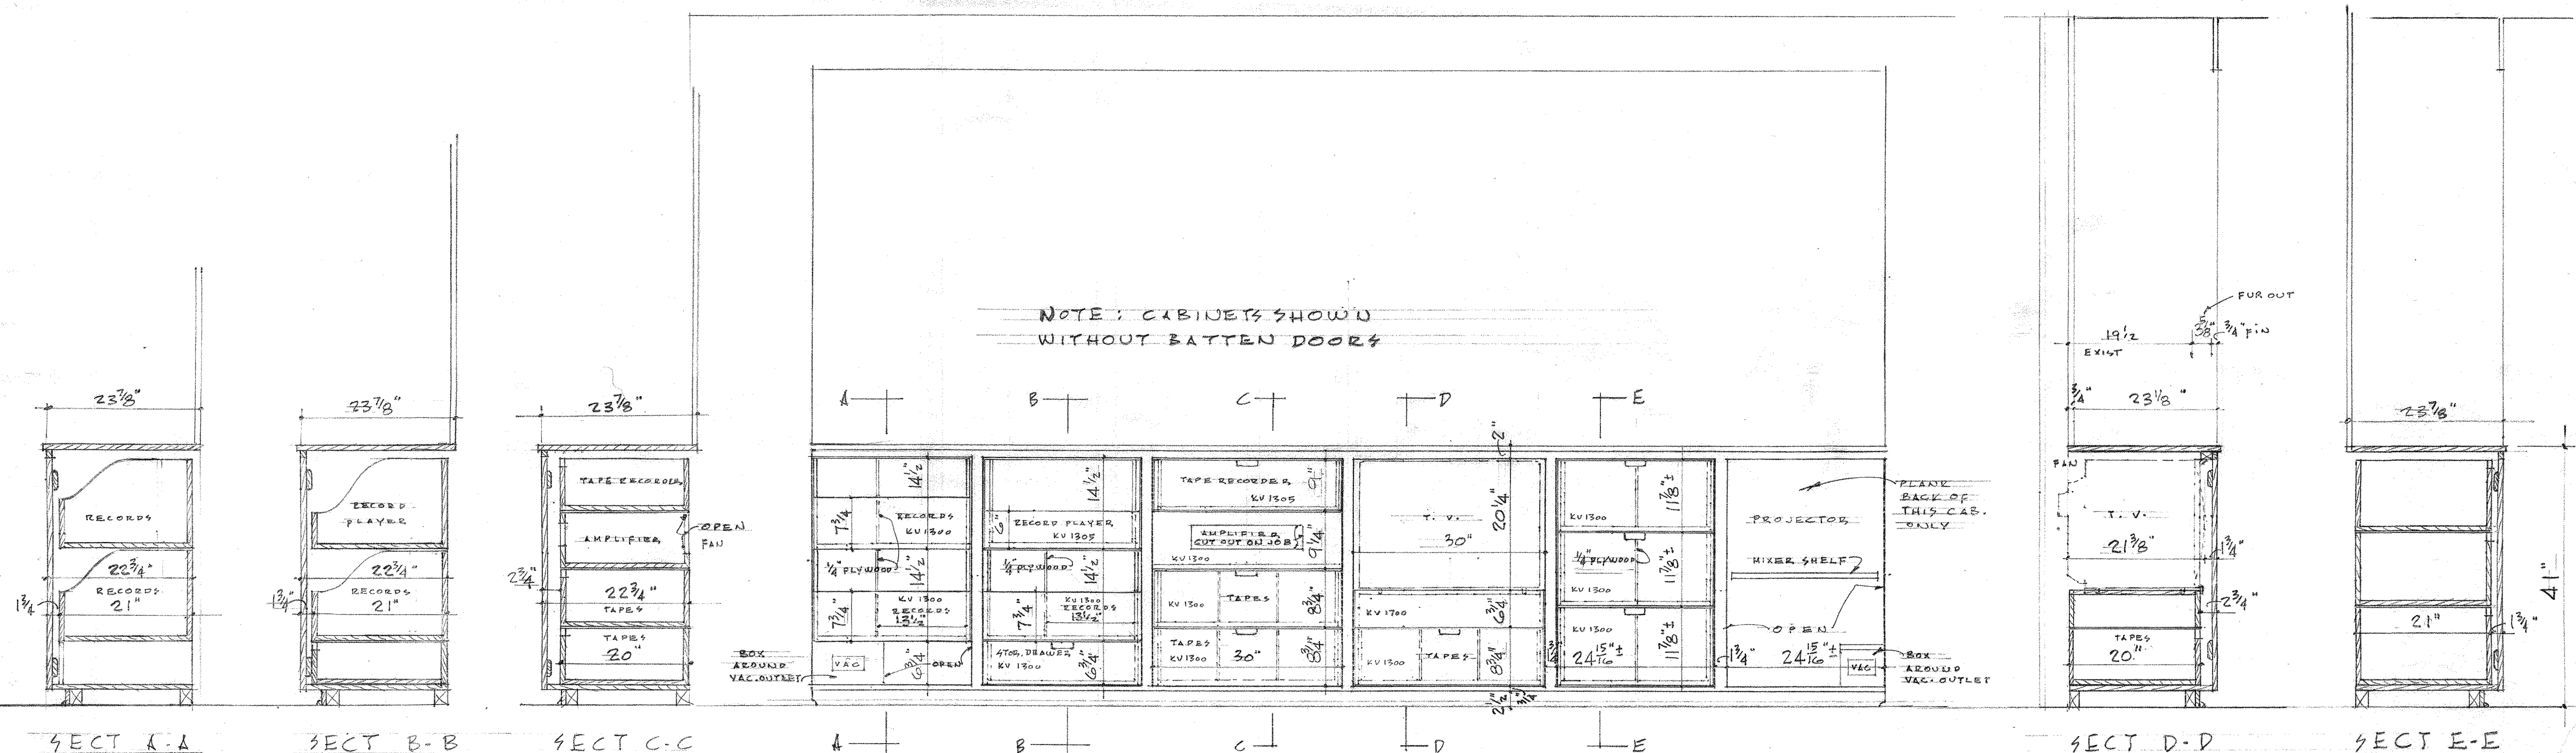


HI-FI CABINET DETAILS


FLETCHER JOB

DORIS J. STANLEY
ARCHITECTURAL DESIGNER
2909 HOPE VALLEY ROAD
DURHAM, NORTH CAROLINA


SEE ALTERNATE #1 - PATIO

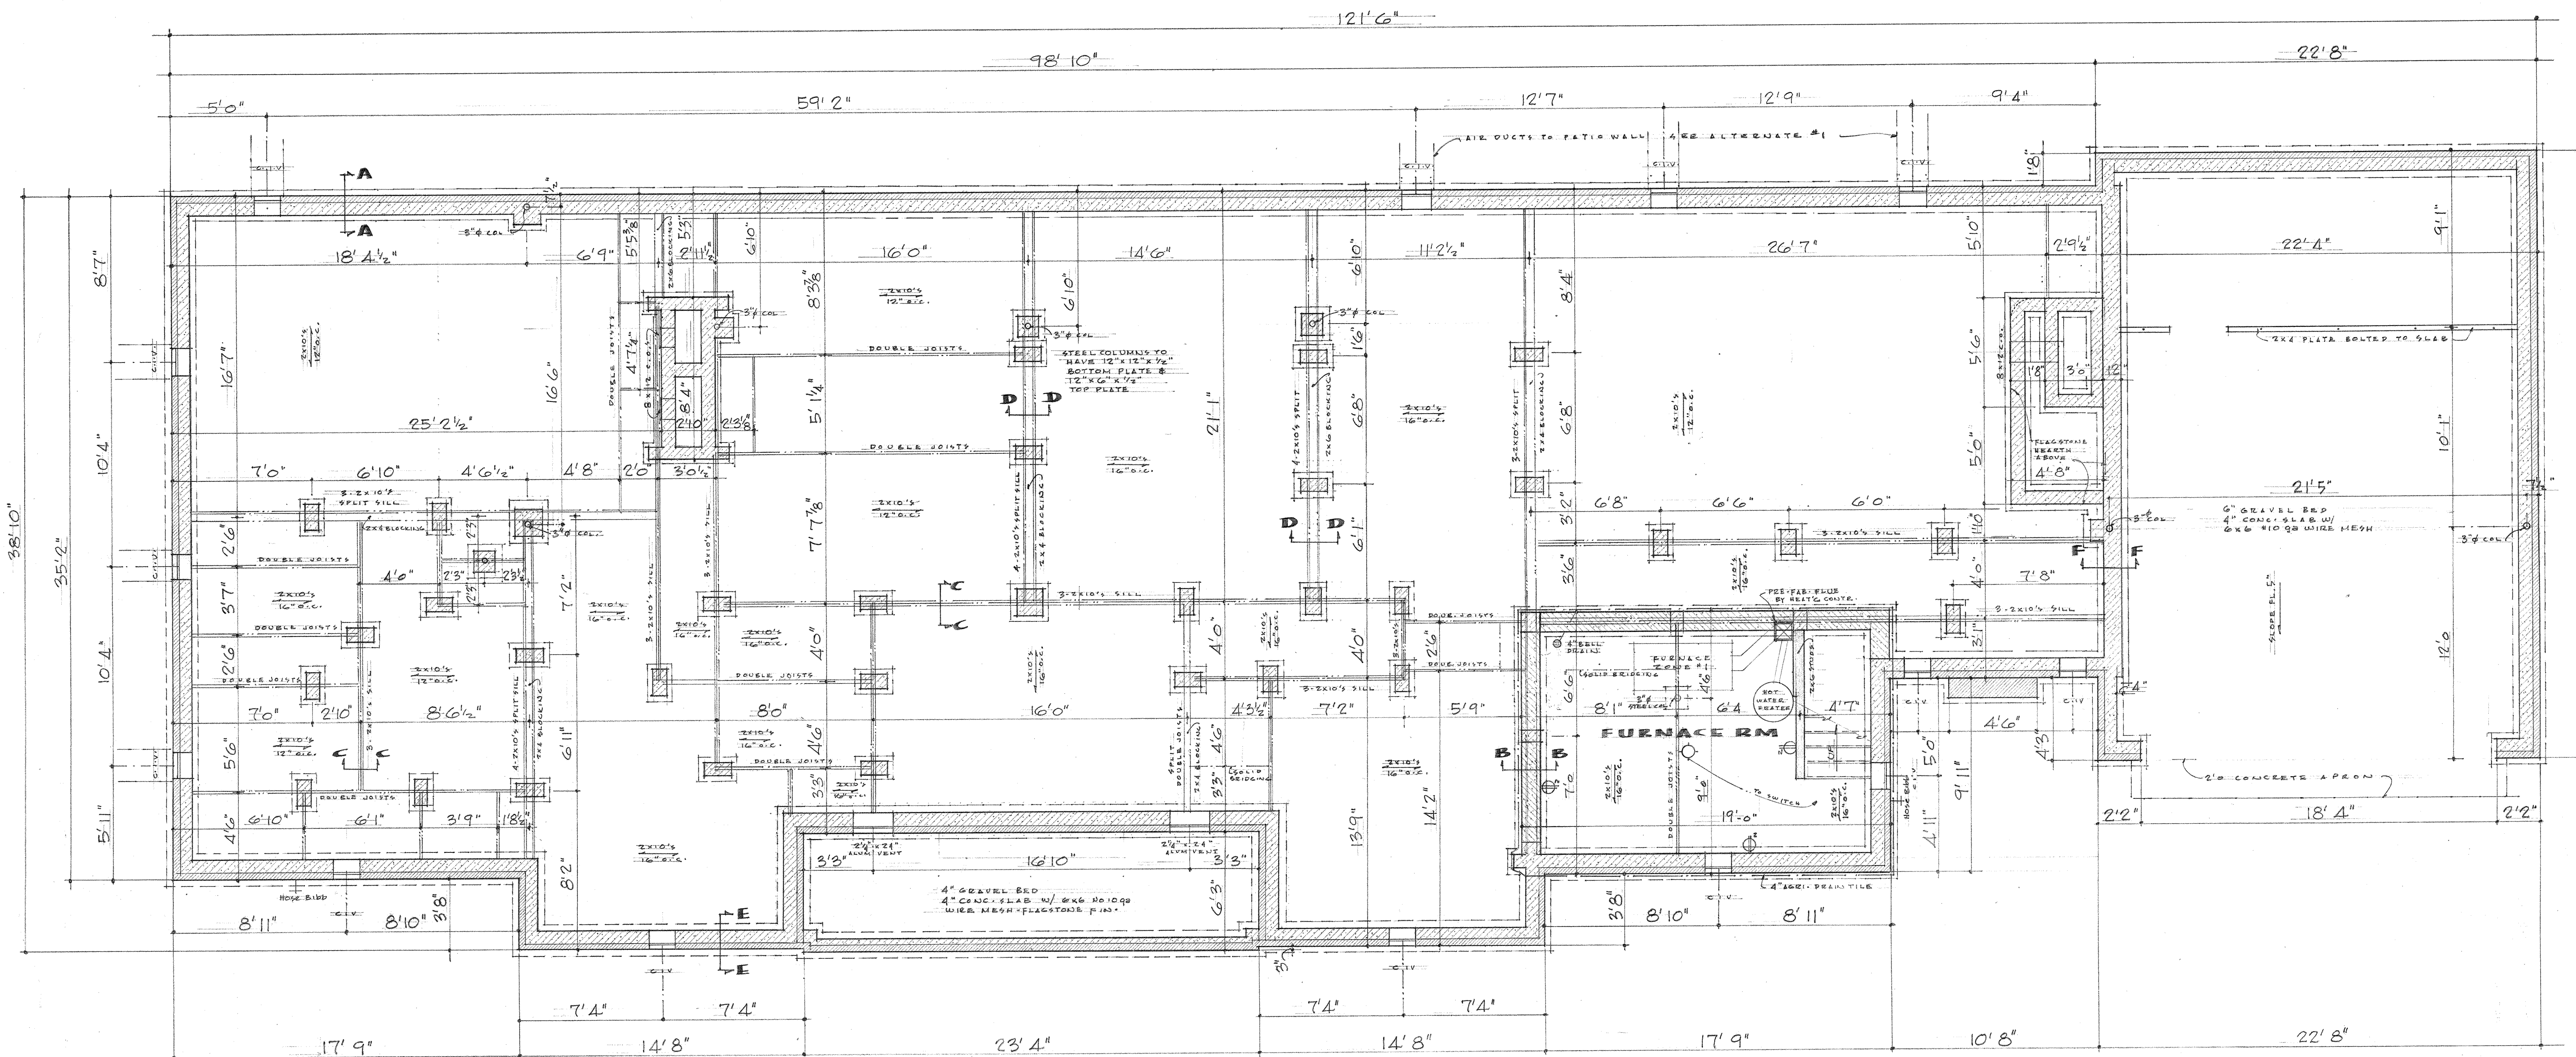


FOUNDATION PLAN

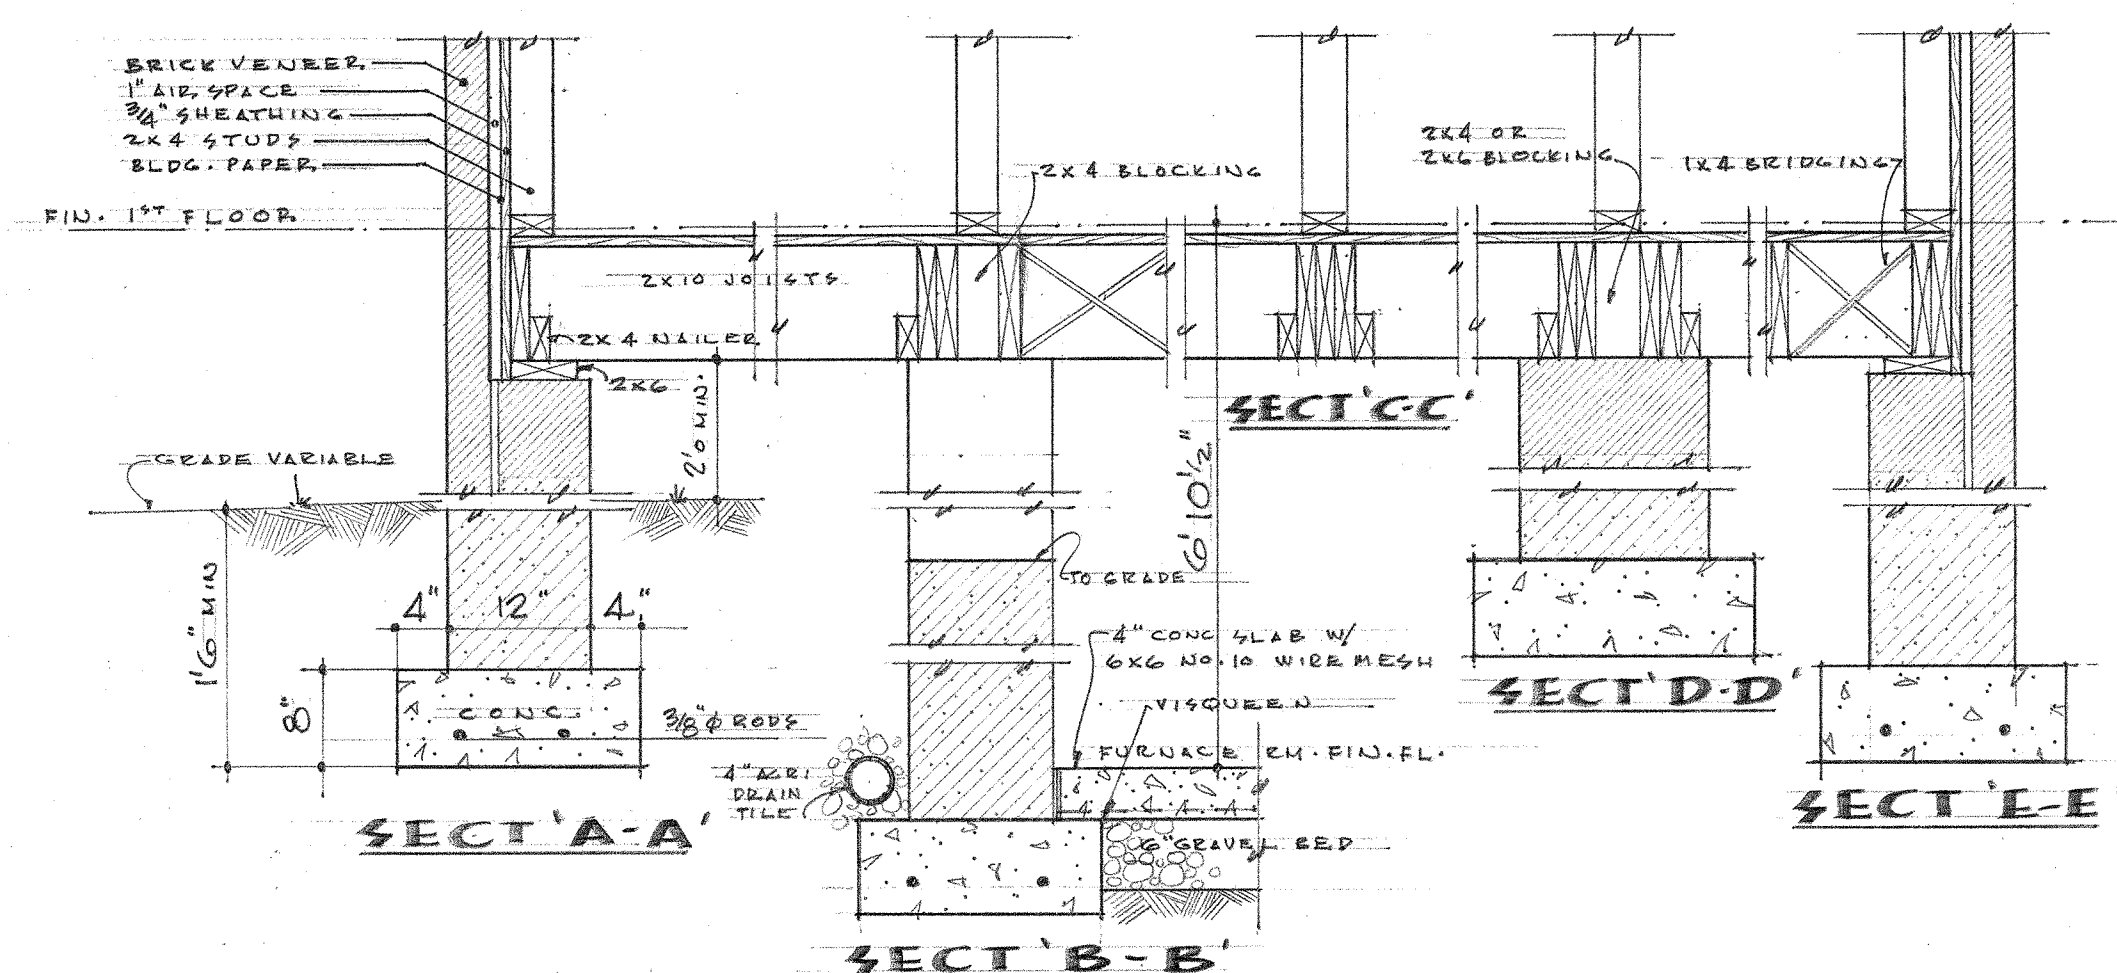

FOOTING & FRAMING DETAILS

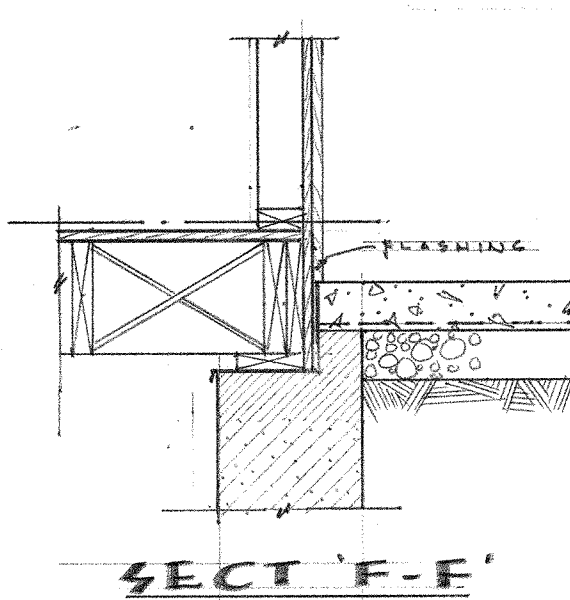


TILE FLOOR DET

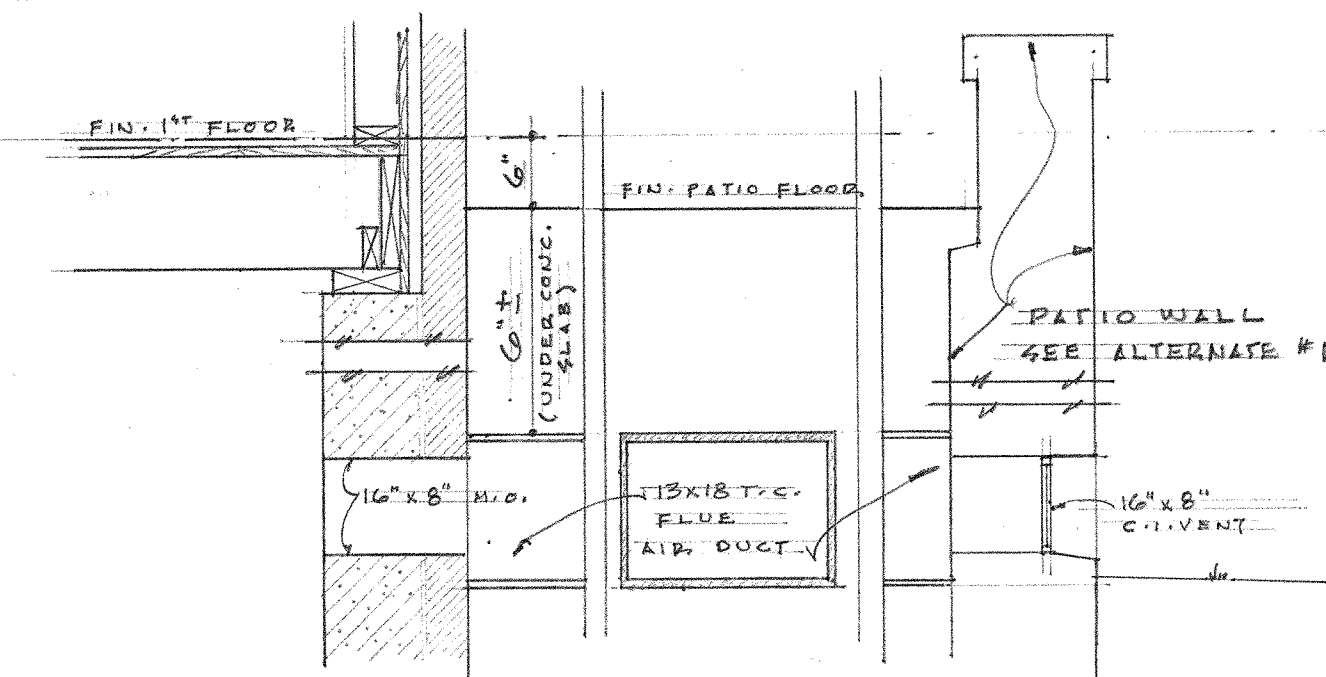

AIR DUCT DETAIL
TO BE USED WITH ALTERNATE #1 ONLY

DIAGRAMATIC

A RESIDENCE FOR MR. & MRS. FLOYD FLETCHER HILLY PLACE, GREENSBORO, N.C.		
DATE 7-21-66	DORIS J. STANLEY	SHEET 1
DRAWN D.J.S.	ARCHITECTURAL DESIGNER	
CHECKED	2909 HOPE VALLEY ROAD DURHAM, NORTH CAROLINA	

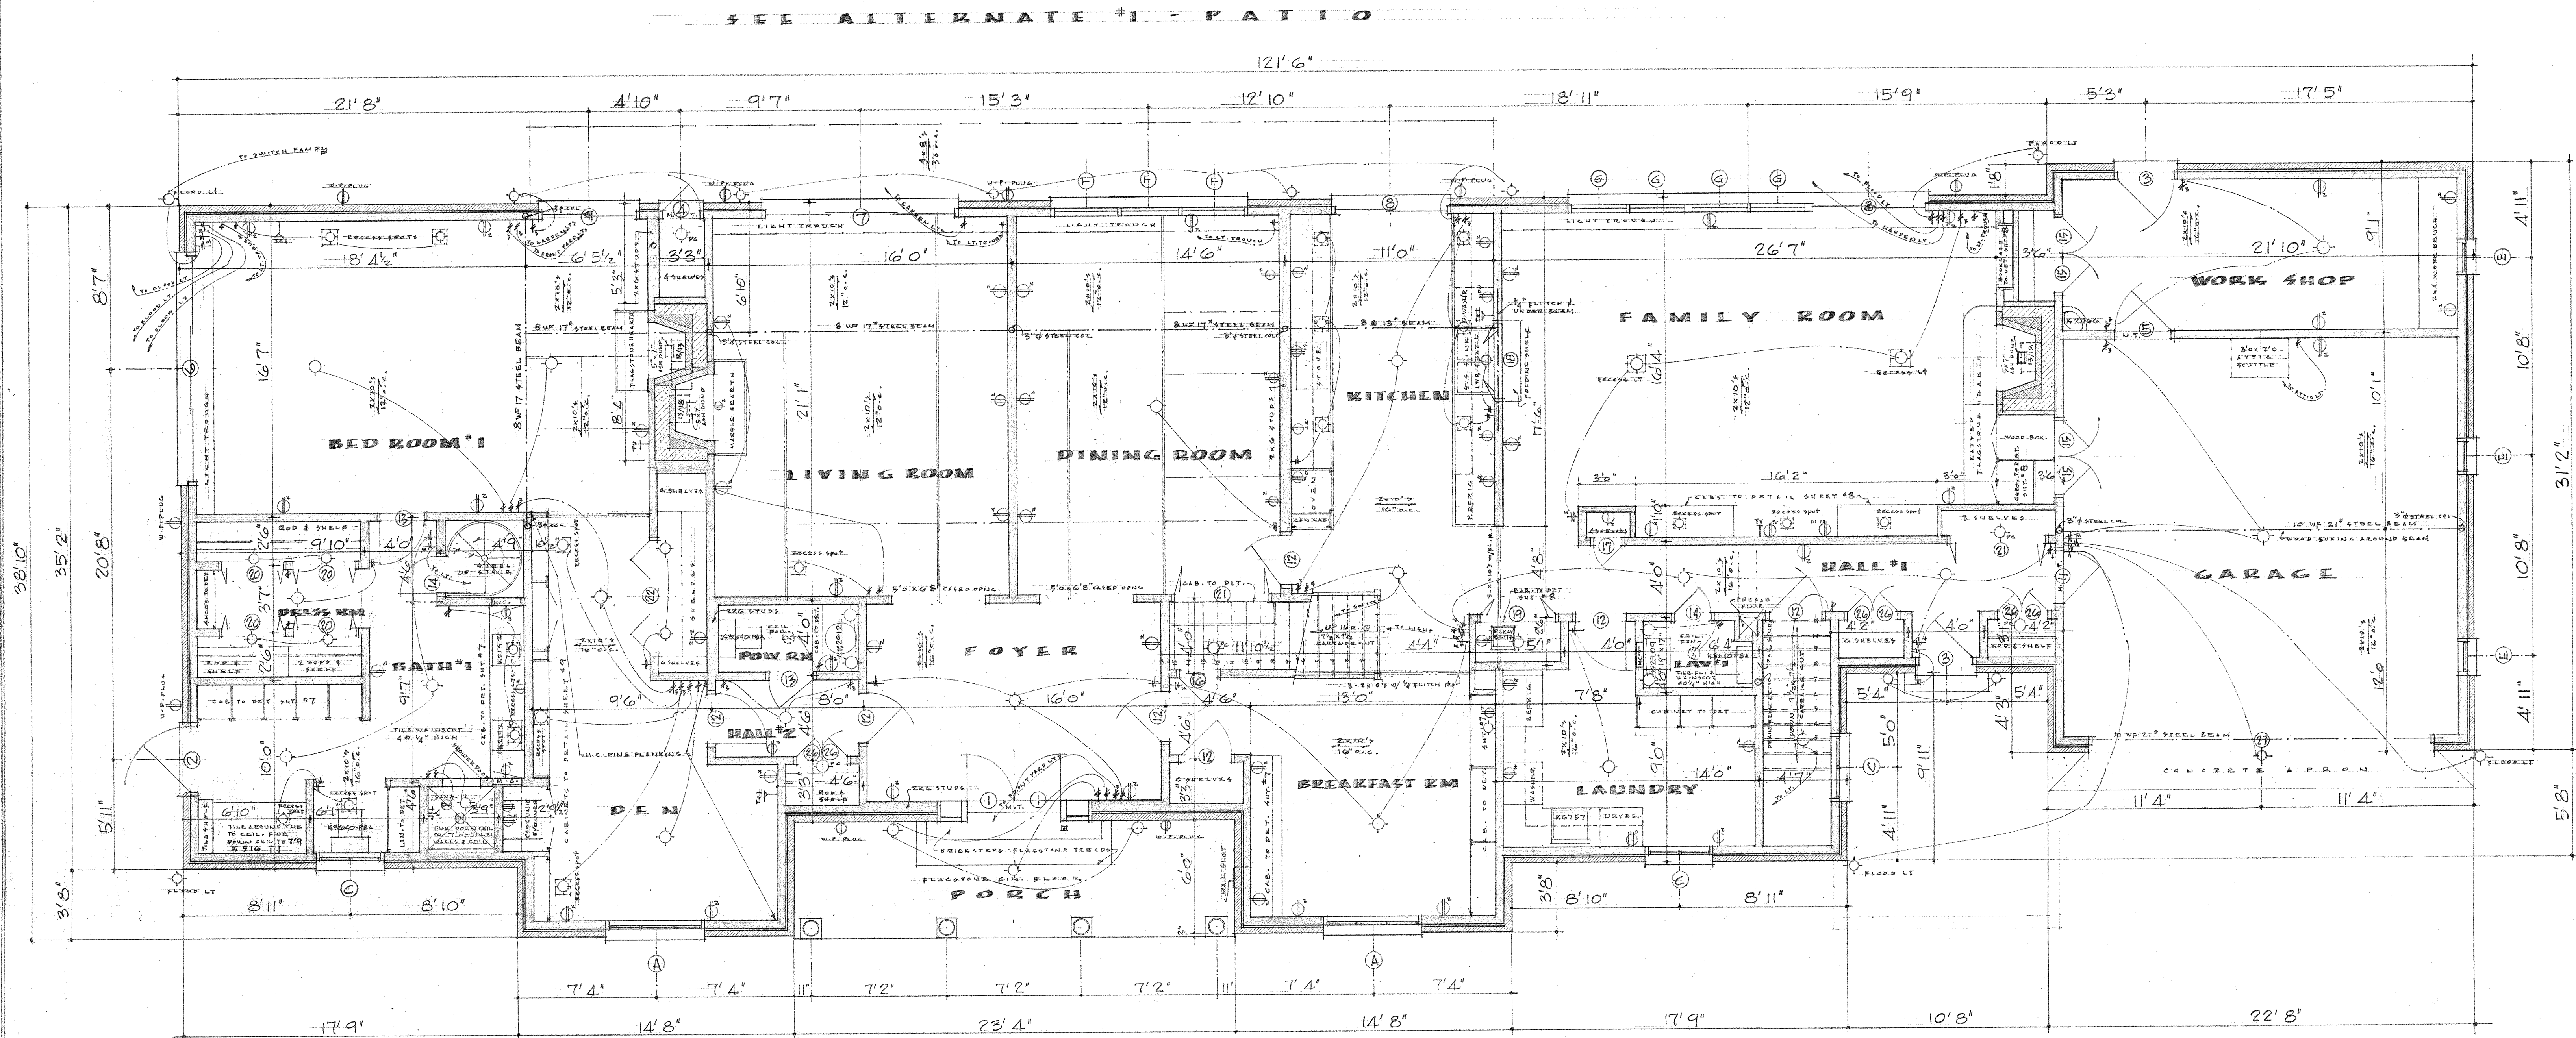

· FIRST FLOOR PLAN ·

· WINDOW SCHEDULE ·

TYPE	NO	SIZE	UNIT NO	REMARKS
A	2	4'11" x 6'0"	326 N	"FELLA" WOOD CASEMENT WINDOW, COMPLETE OR EQUAL
B	1	4'11" x 4'4"	324 N	" " " " " " " "
C	4	3'3" x 4'4"	224 N	" " " " " " " "
D	1	3'3" x 3'4"	223 N	" " " " " " " "
E	4	1'7" x 4'4"	24 N	" " " " " " " "
F	3	3'2" x 7'0 3/4"		1/2" PLATE GLASS FIXED - WOOD FRAME
G	4	2'10 1/2" x 7'0 3/4"		" " " " " " " "

· DOOR SCHEDULE ·

TYPE	NO	SIZE	THK'S	REMARKS
1	2	2'6" x 7'0"	1 3/4"	5 PANEL DOOR TO DETAIL
2	1	3'6" x 7'6"	1 3/4"	FULL GLASS DOOR
3	2	3'0" x 7'0"	1 3/4"	HALF Jalousie INSERT
4	1	2'0" x 7'6"	1 3/4"	SOLID CORE BIRCH FLUSH
5	1	3'0" x 7'0"	1 3/4"	" " " " " " " "
6	1	12'0" x 7'6"		"FELLA" OR EQUAL WOOD SLIDING DOOR COMPLETE
7	1	10'0" x 7'6"		" " " " " " " "
8	2	6'0" x 7'6"		" " " " " " " "
9	1	5'0" x 7'6"		" " " " " " " "
10	3	8'0" x 7'0"		" " " " " " " "
11	1	2'10" x 7'0"	1 3/4"	6 PANEL COLONIAL DOOR
12	13	2'8" x 6'8"	1 3/8"	" " " " " " " "
13	8	2'4" x 6'8"	1 3/8"	" " " " " " " "
14	4	2'0" x 6'8"	1 3/8"	8 PANEL COLONIAL DOOR
15	4	2'0" x 6'8"	1 3/8"	BIRCH FLUSH HOLLOW CORE
16	1	2'0" x 6'8"	3/4"	BATTEN DOOR
17	1	1'6" x 6'8"	3/4"	" " " " " " " "
18	1	4 DOOR SET 4'0" x 4'0"	3/4"	OPERABLE LOUVER-FOLDING SHUTTERS - NO TRACK (P.R.)
19	1	4 DOOR SET 4'0" x 6'8"	3/4"	FIXED SLAT-FOLDING SHUTTERS - NO TRACK (P.R.)
20	4	4 DOOR SET 10" x 6'8"	3/4"	" " " " " " " "


A RESIDENCE FOR
MR & MRS LLOYD FLETCHER
 STALEY PLACE CECILDALE DURHAM, N. C.

DATE: 7-21-66
 DRAWN: D. J. S.
 CHECKED: D. J. S.

DORIS J. STANLEY
 ARCHITECTURAL DESIGNER
 2909 HOPE VALLEY ROAD
 DURHAM, NORTH CAROLINA

SHEET
2
 of 9




36 x 24


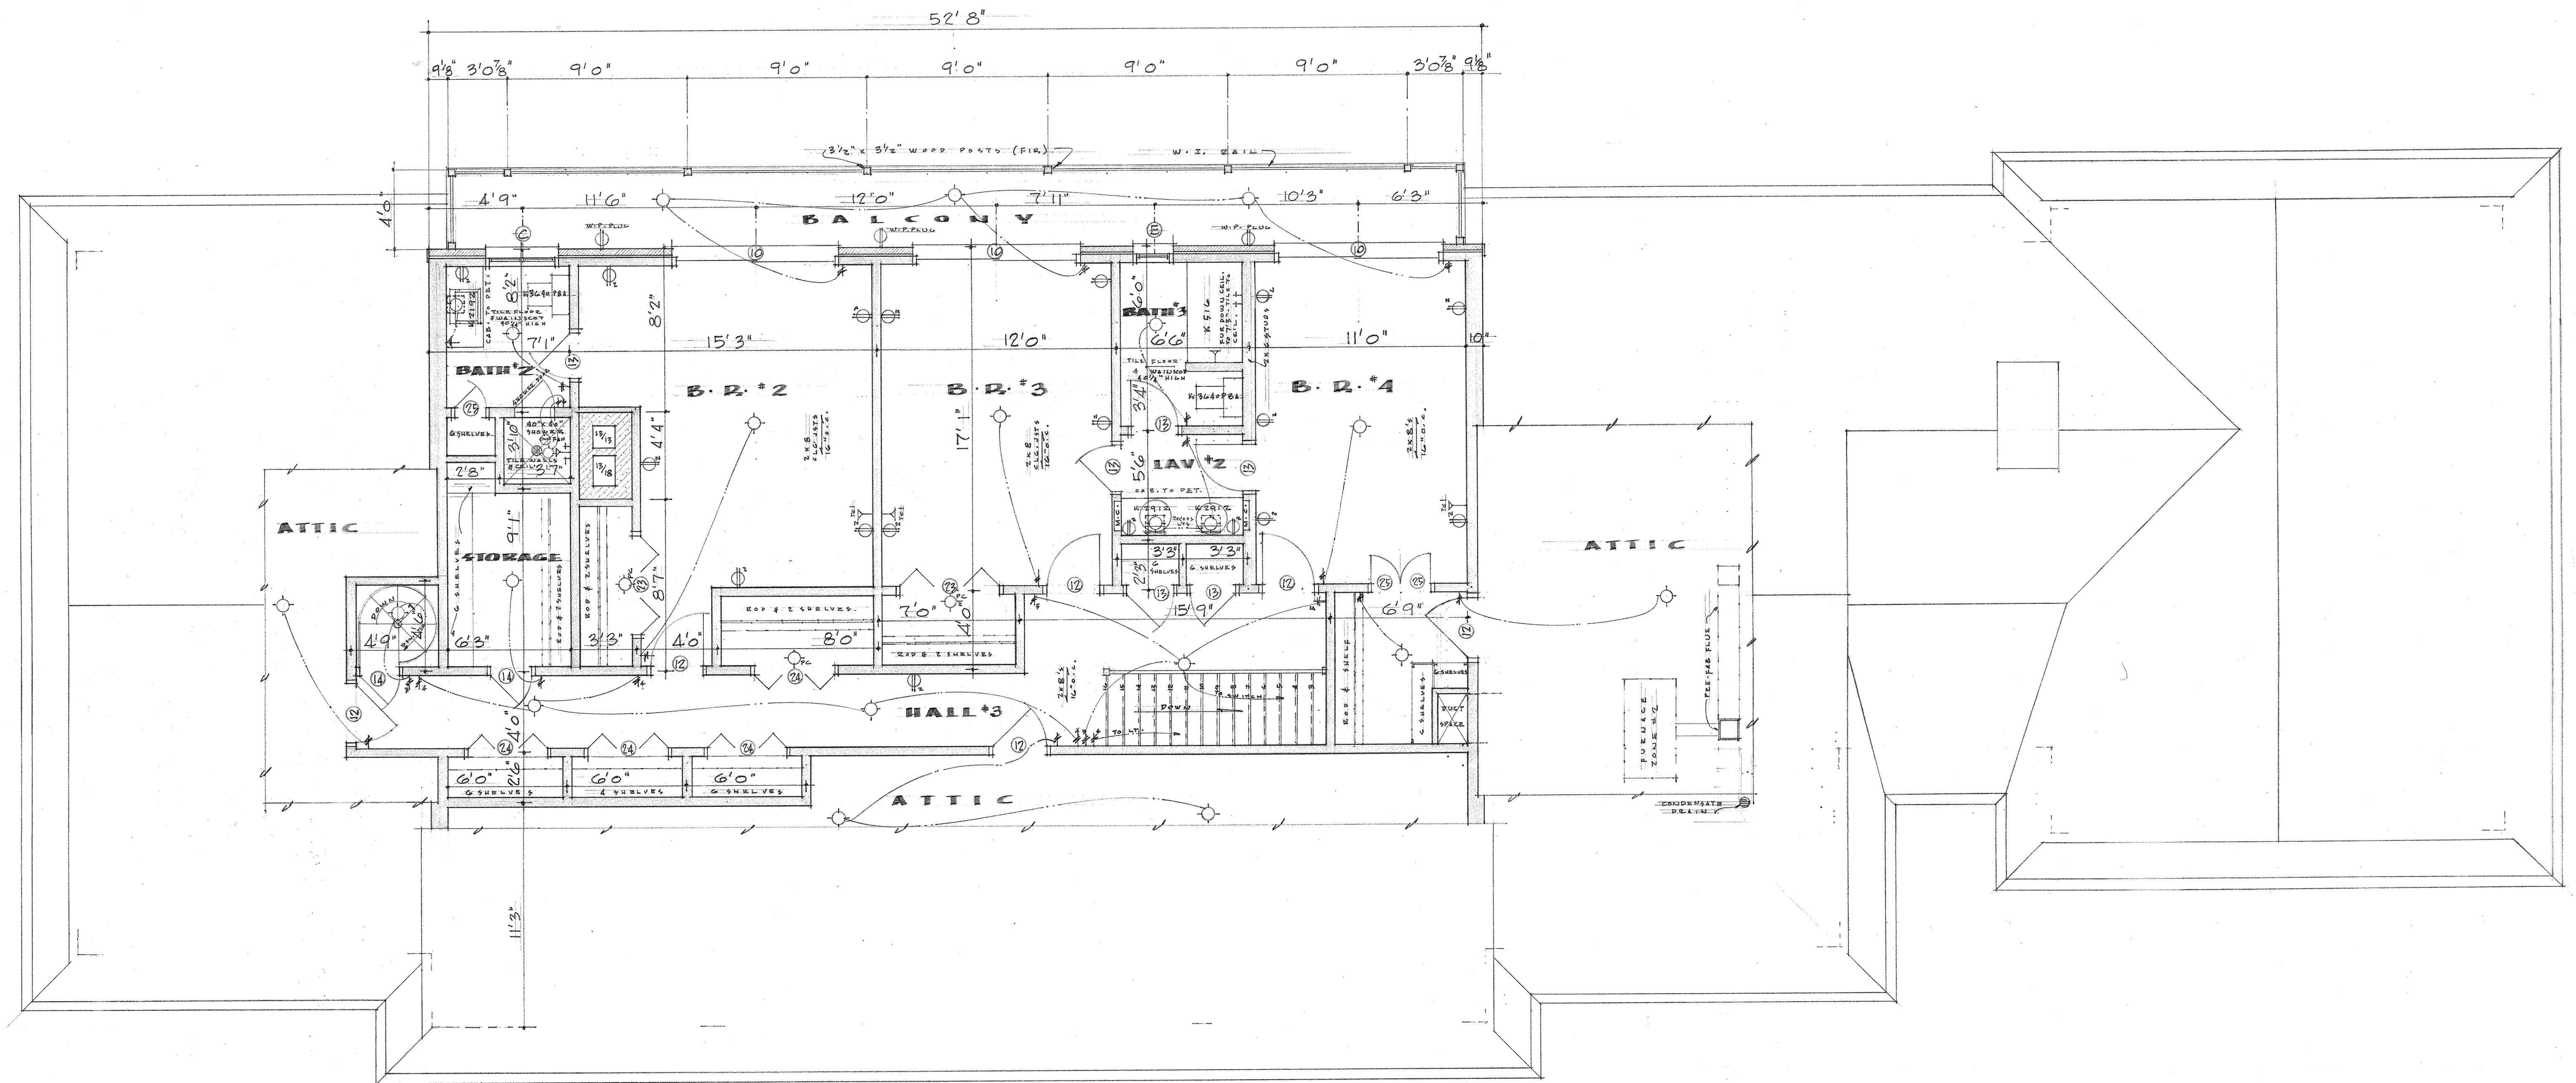



SECOND FLOOR PLAN

1/4" = 1' 0"


A RESIDENCE FOR MR & MRS FLOYD FLETCHER STALEY PLACE CRESSDALE DURHAM, N.C.	
DATE 7-27-66	DORIS J. STANLEY
DRAWN D. J. S.	ARCHITECTURAL DESIGNER
CHECKED	2909 HOPE VALLEY ROAD DURHAM, NORTH CAROLINA
SHEET 3	

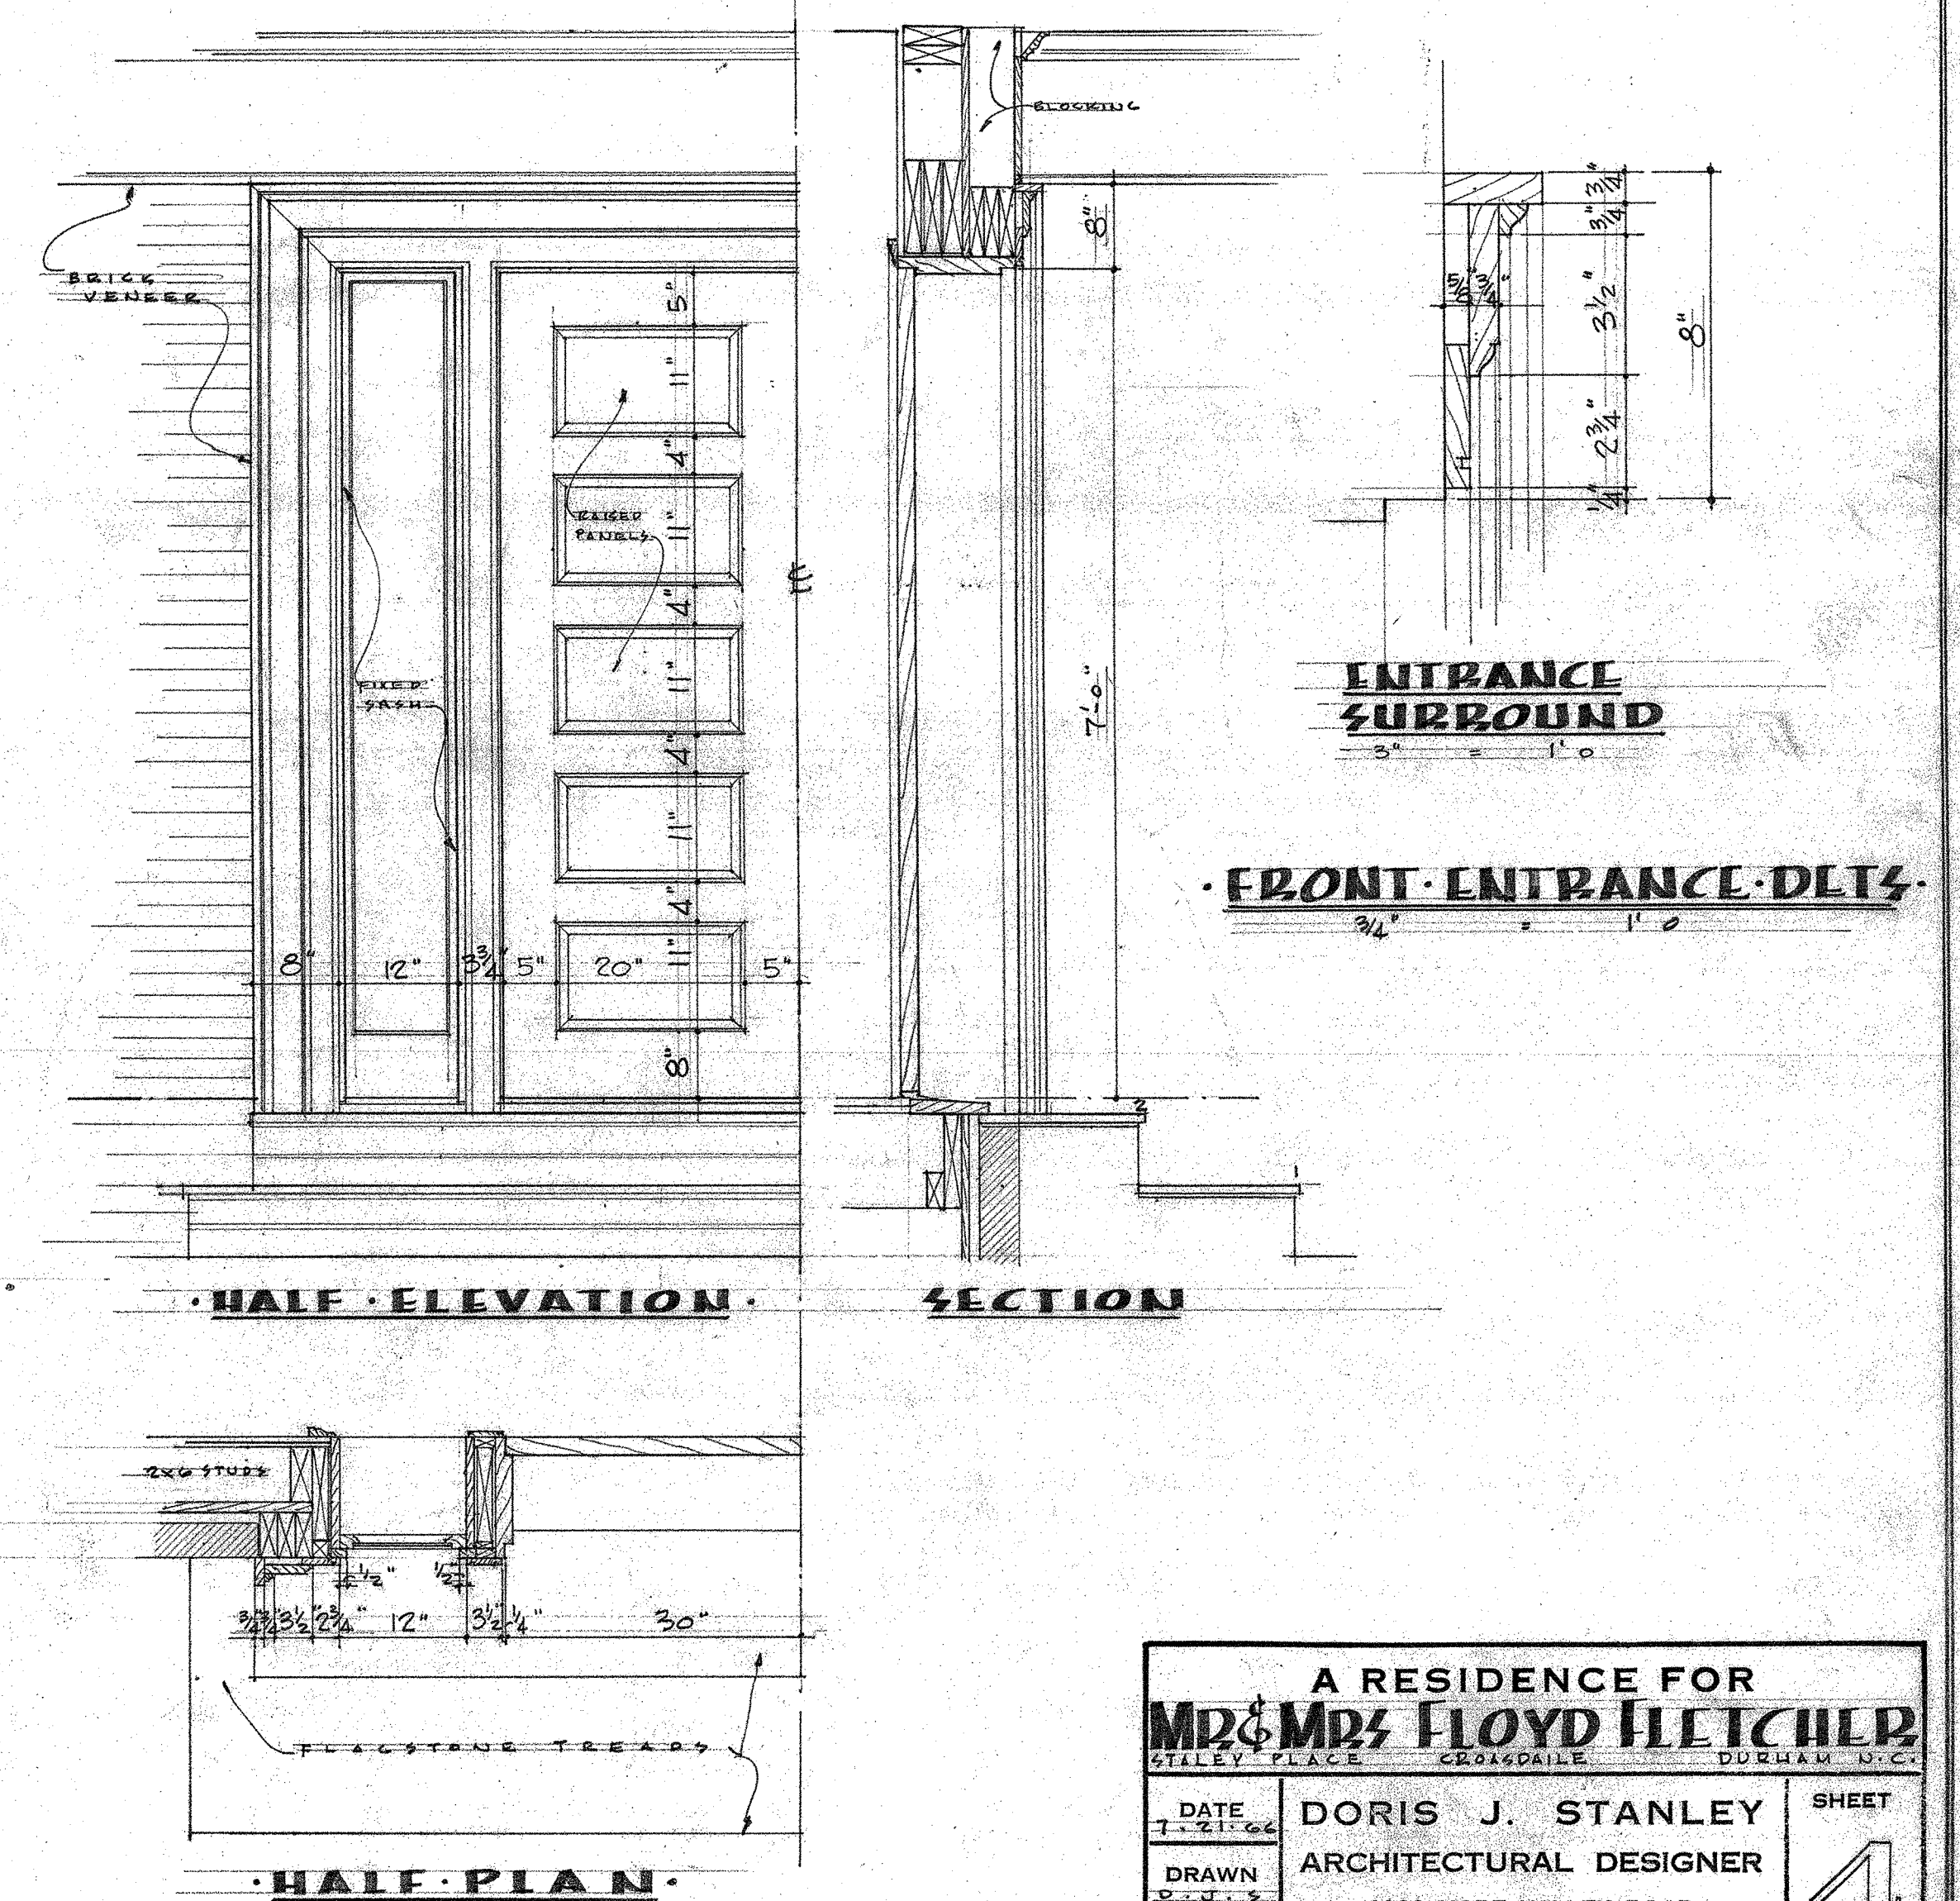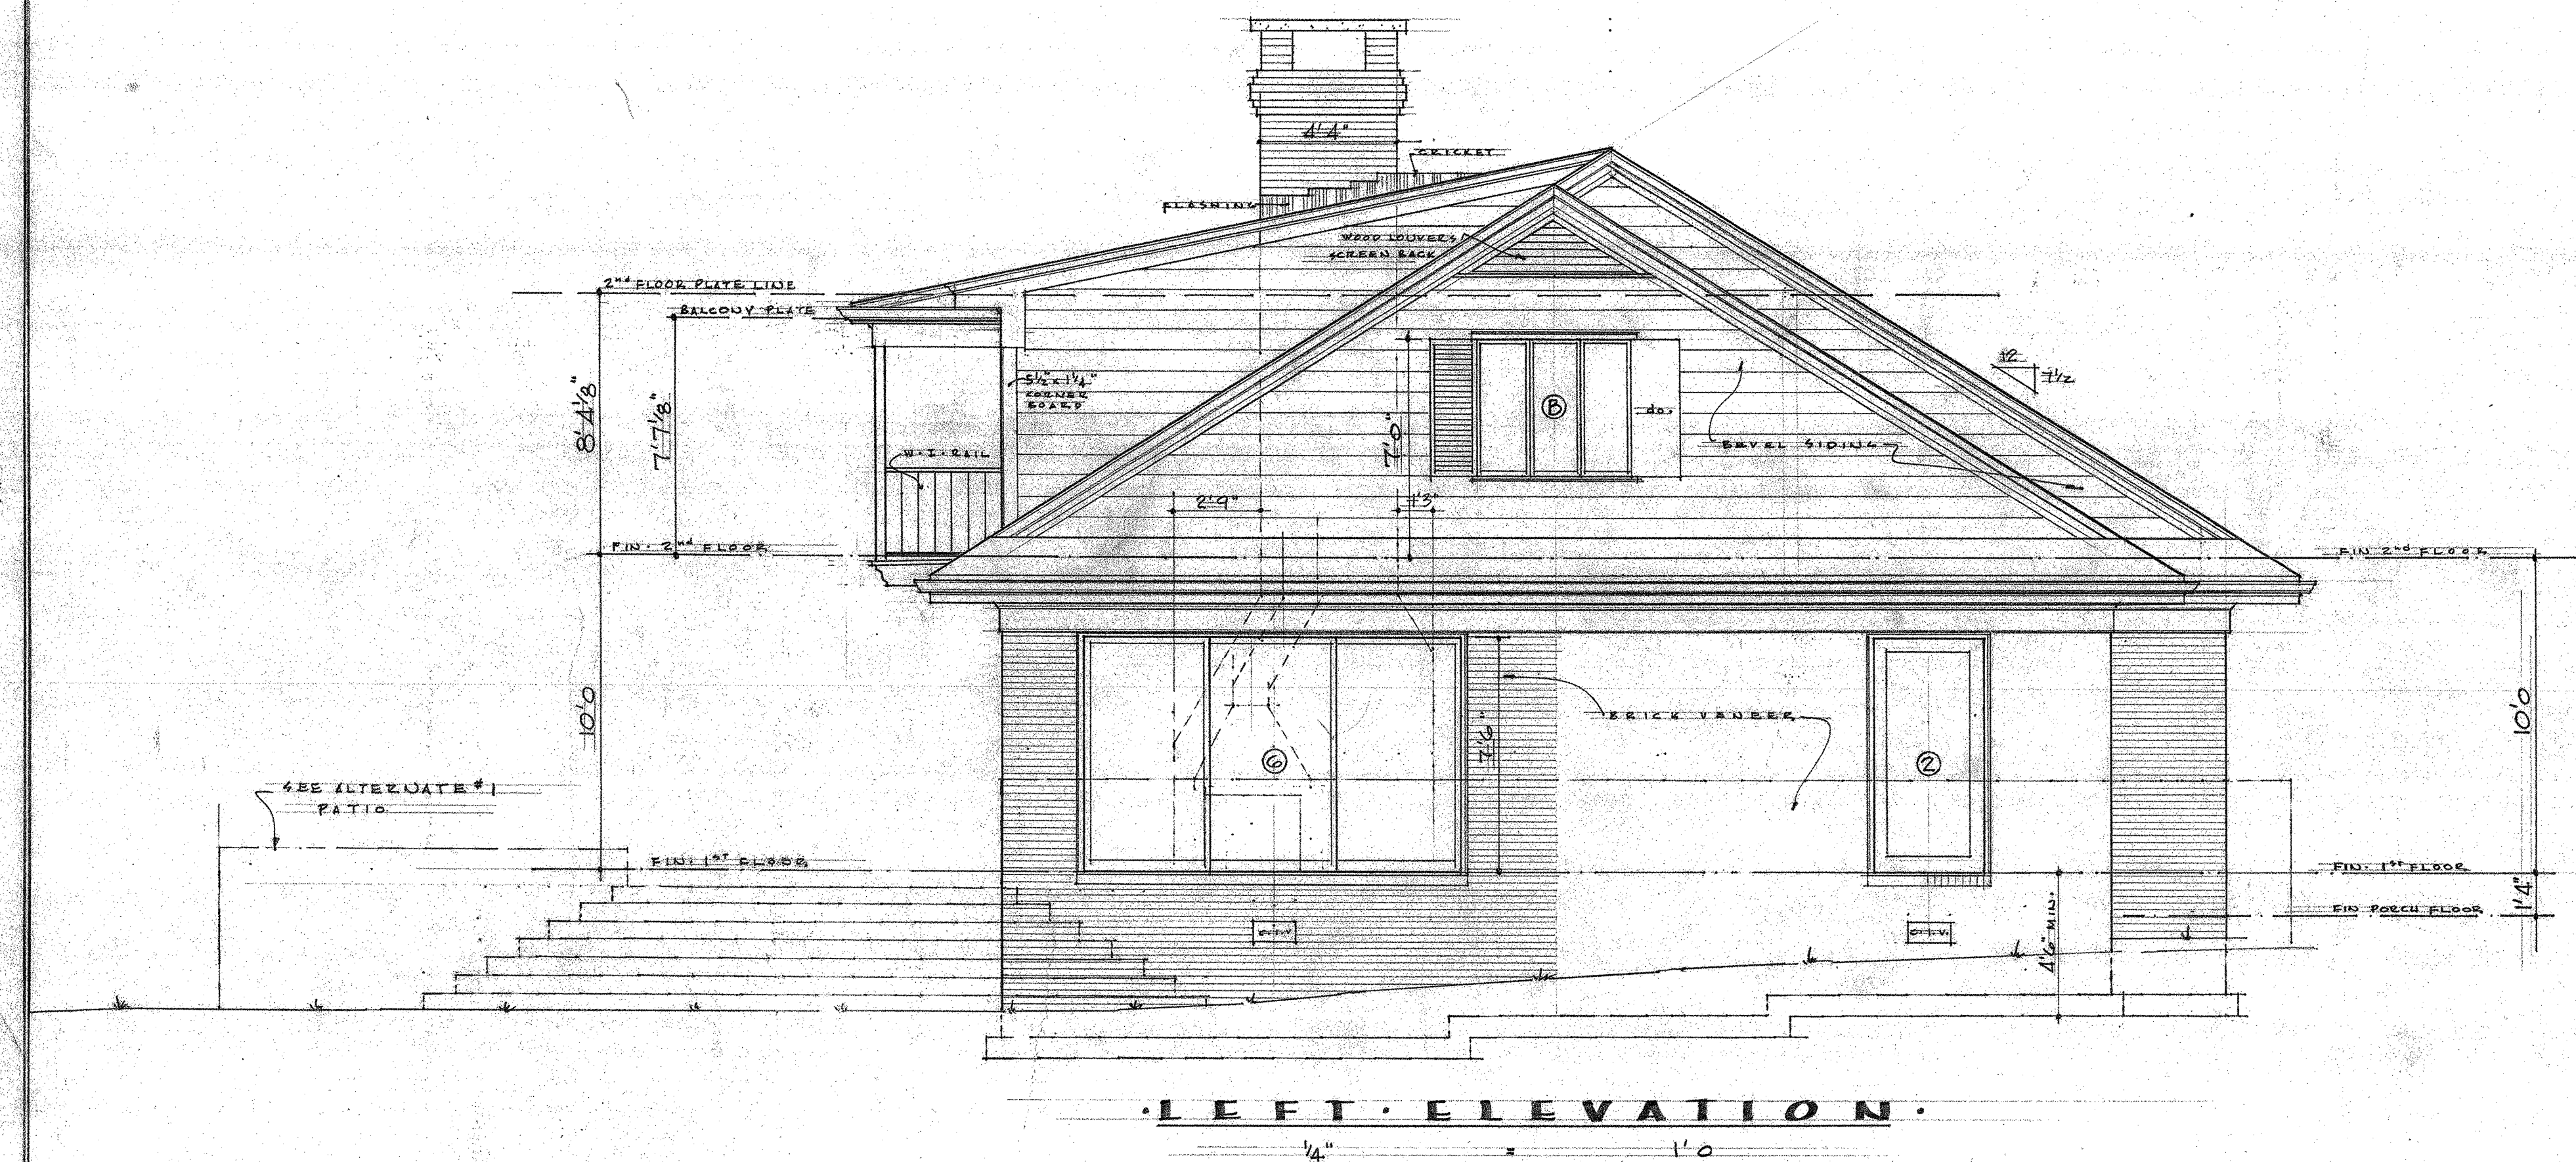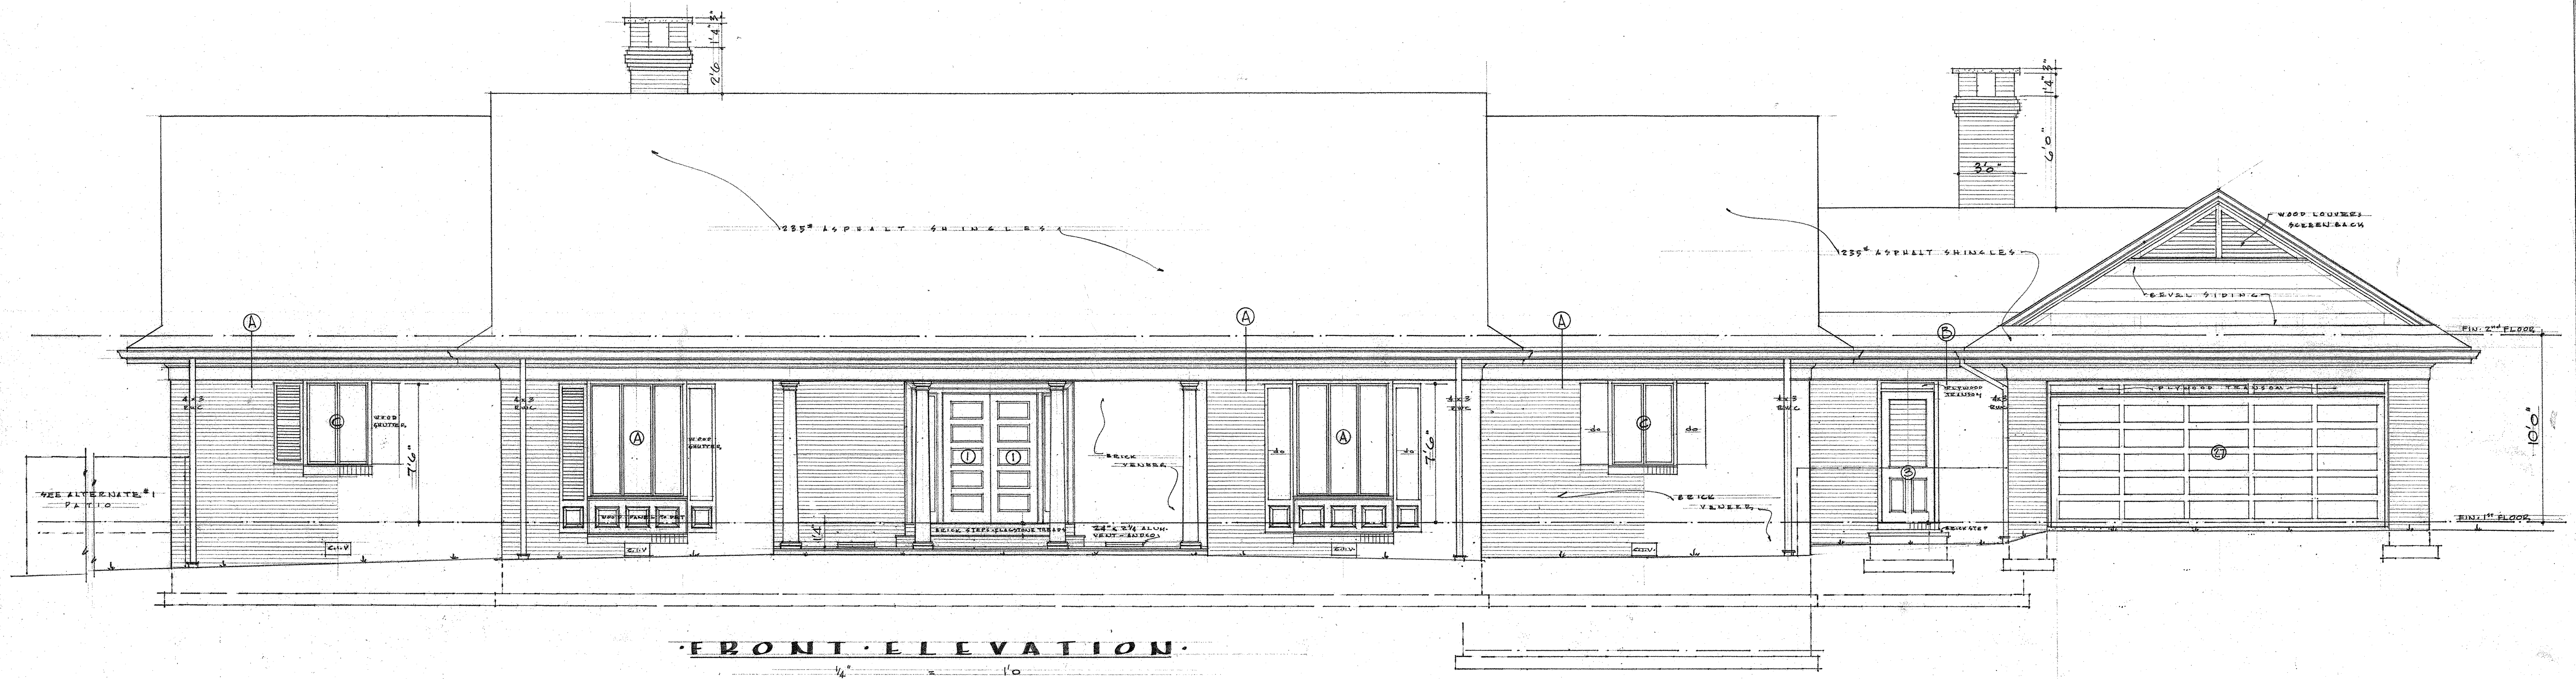

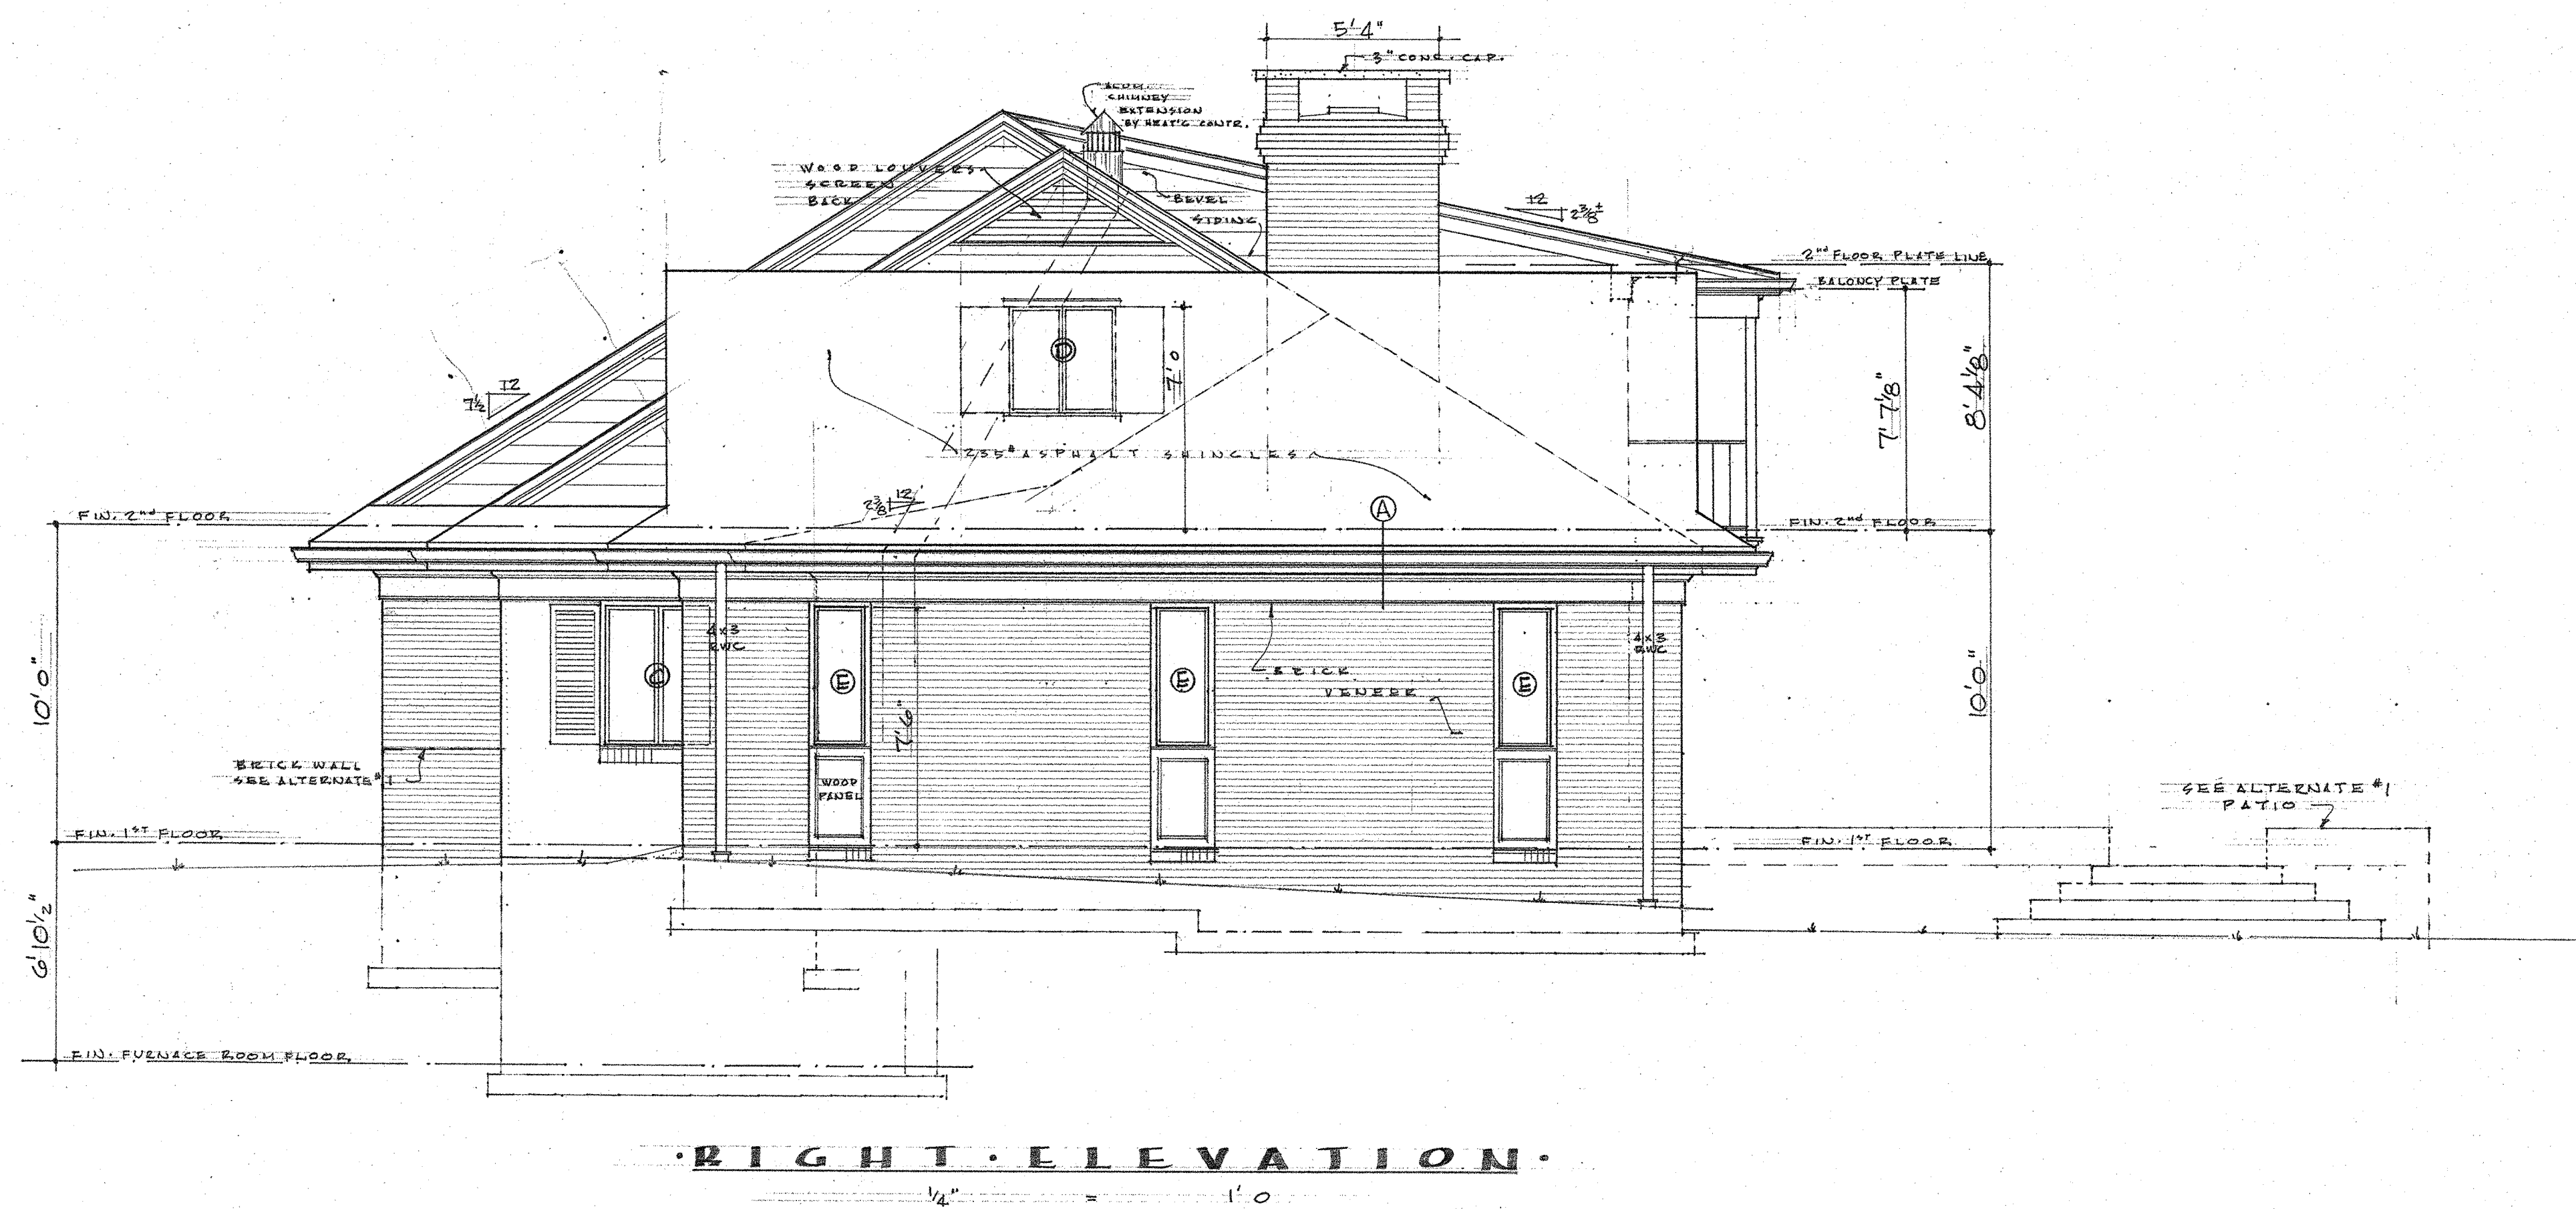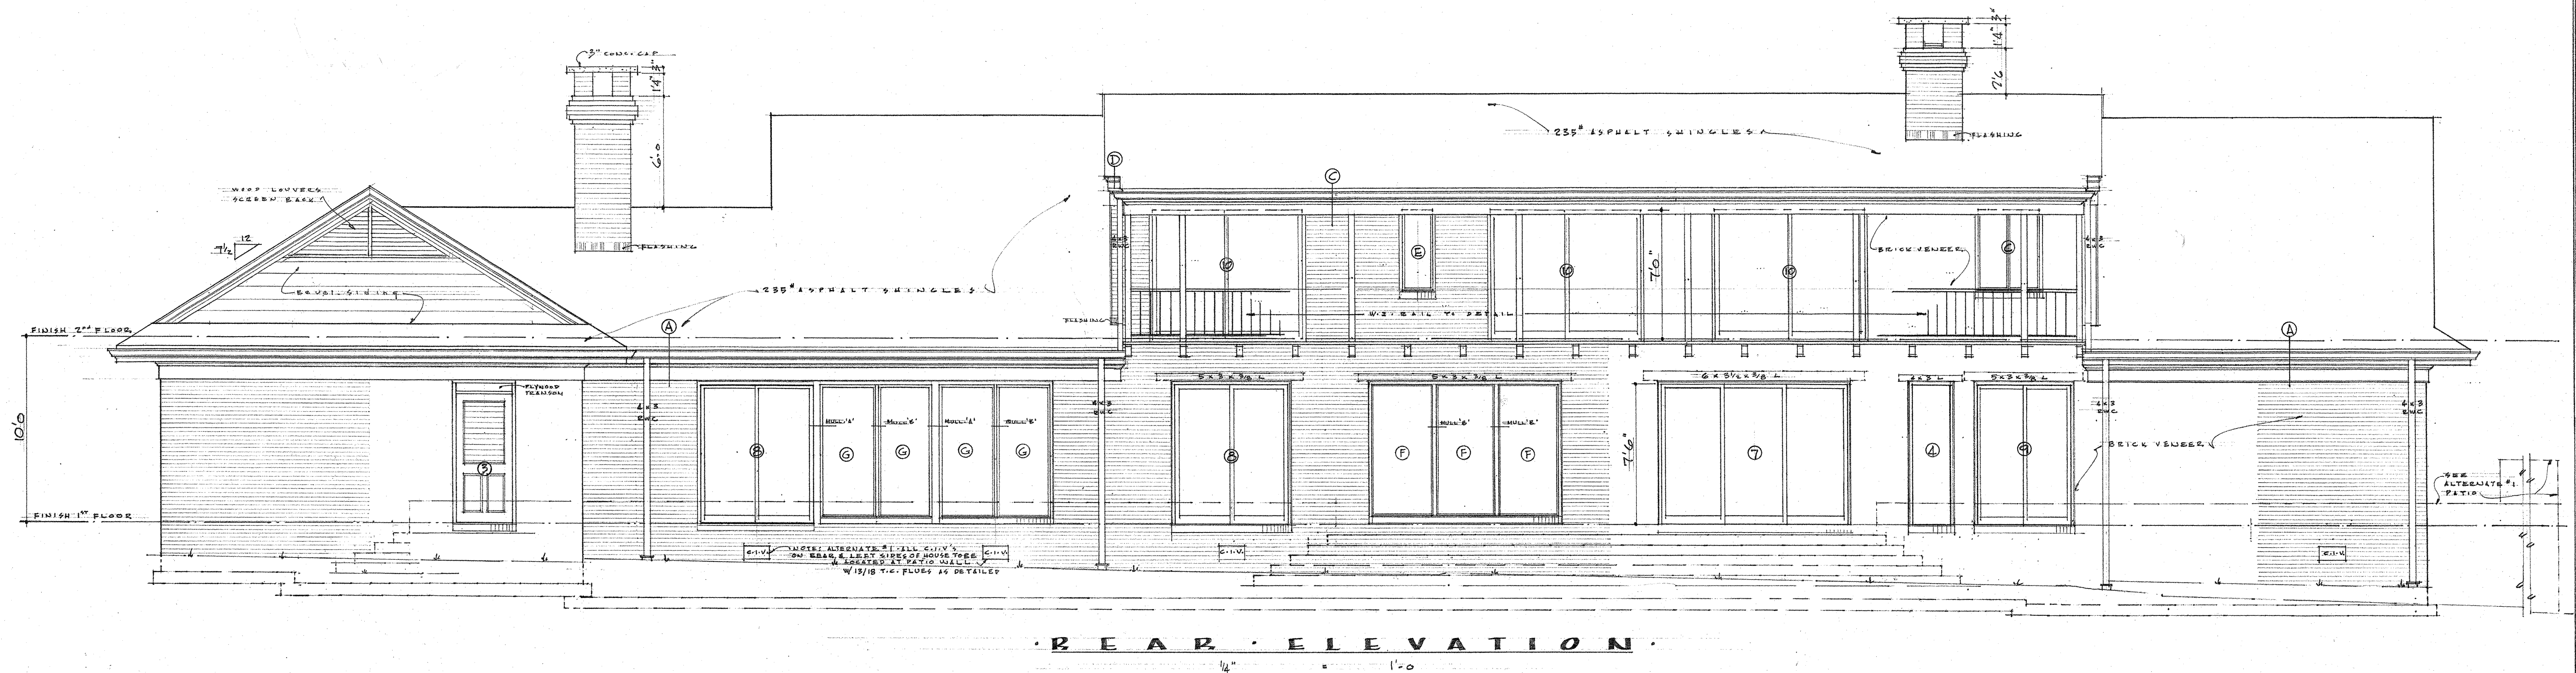


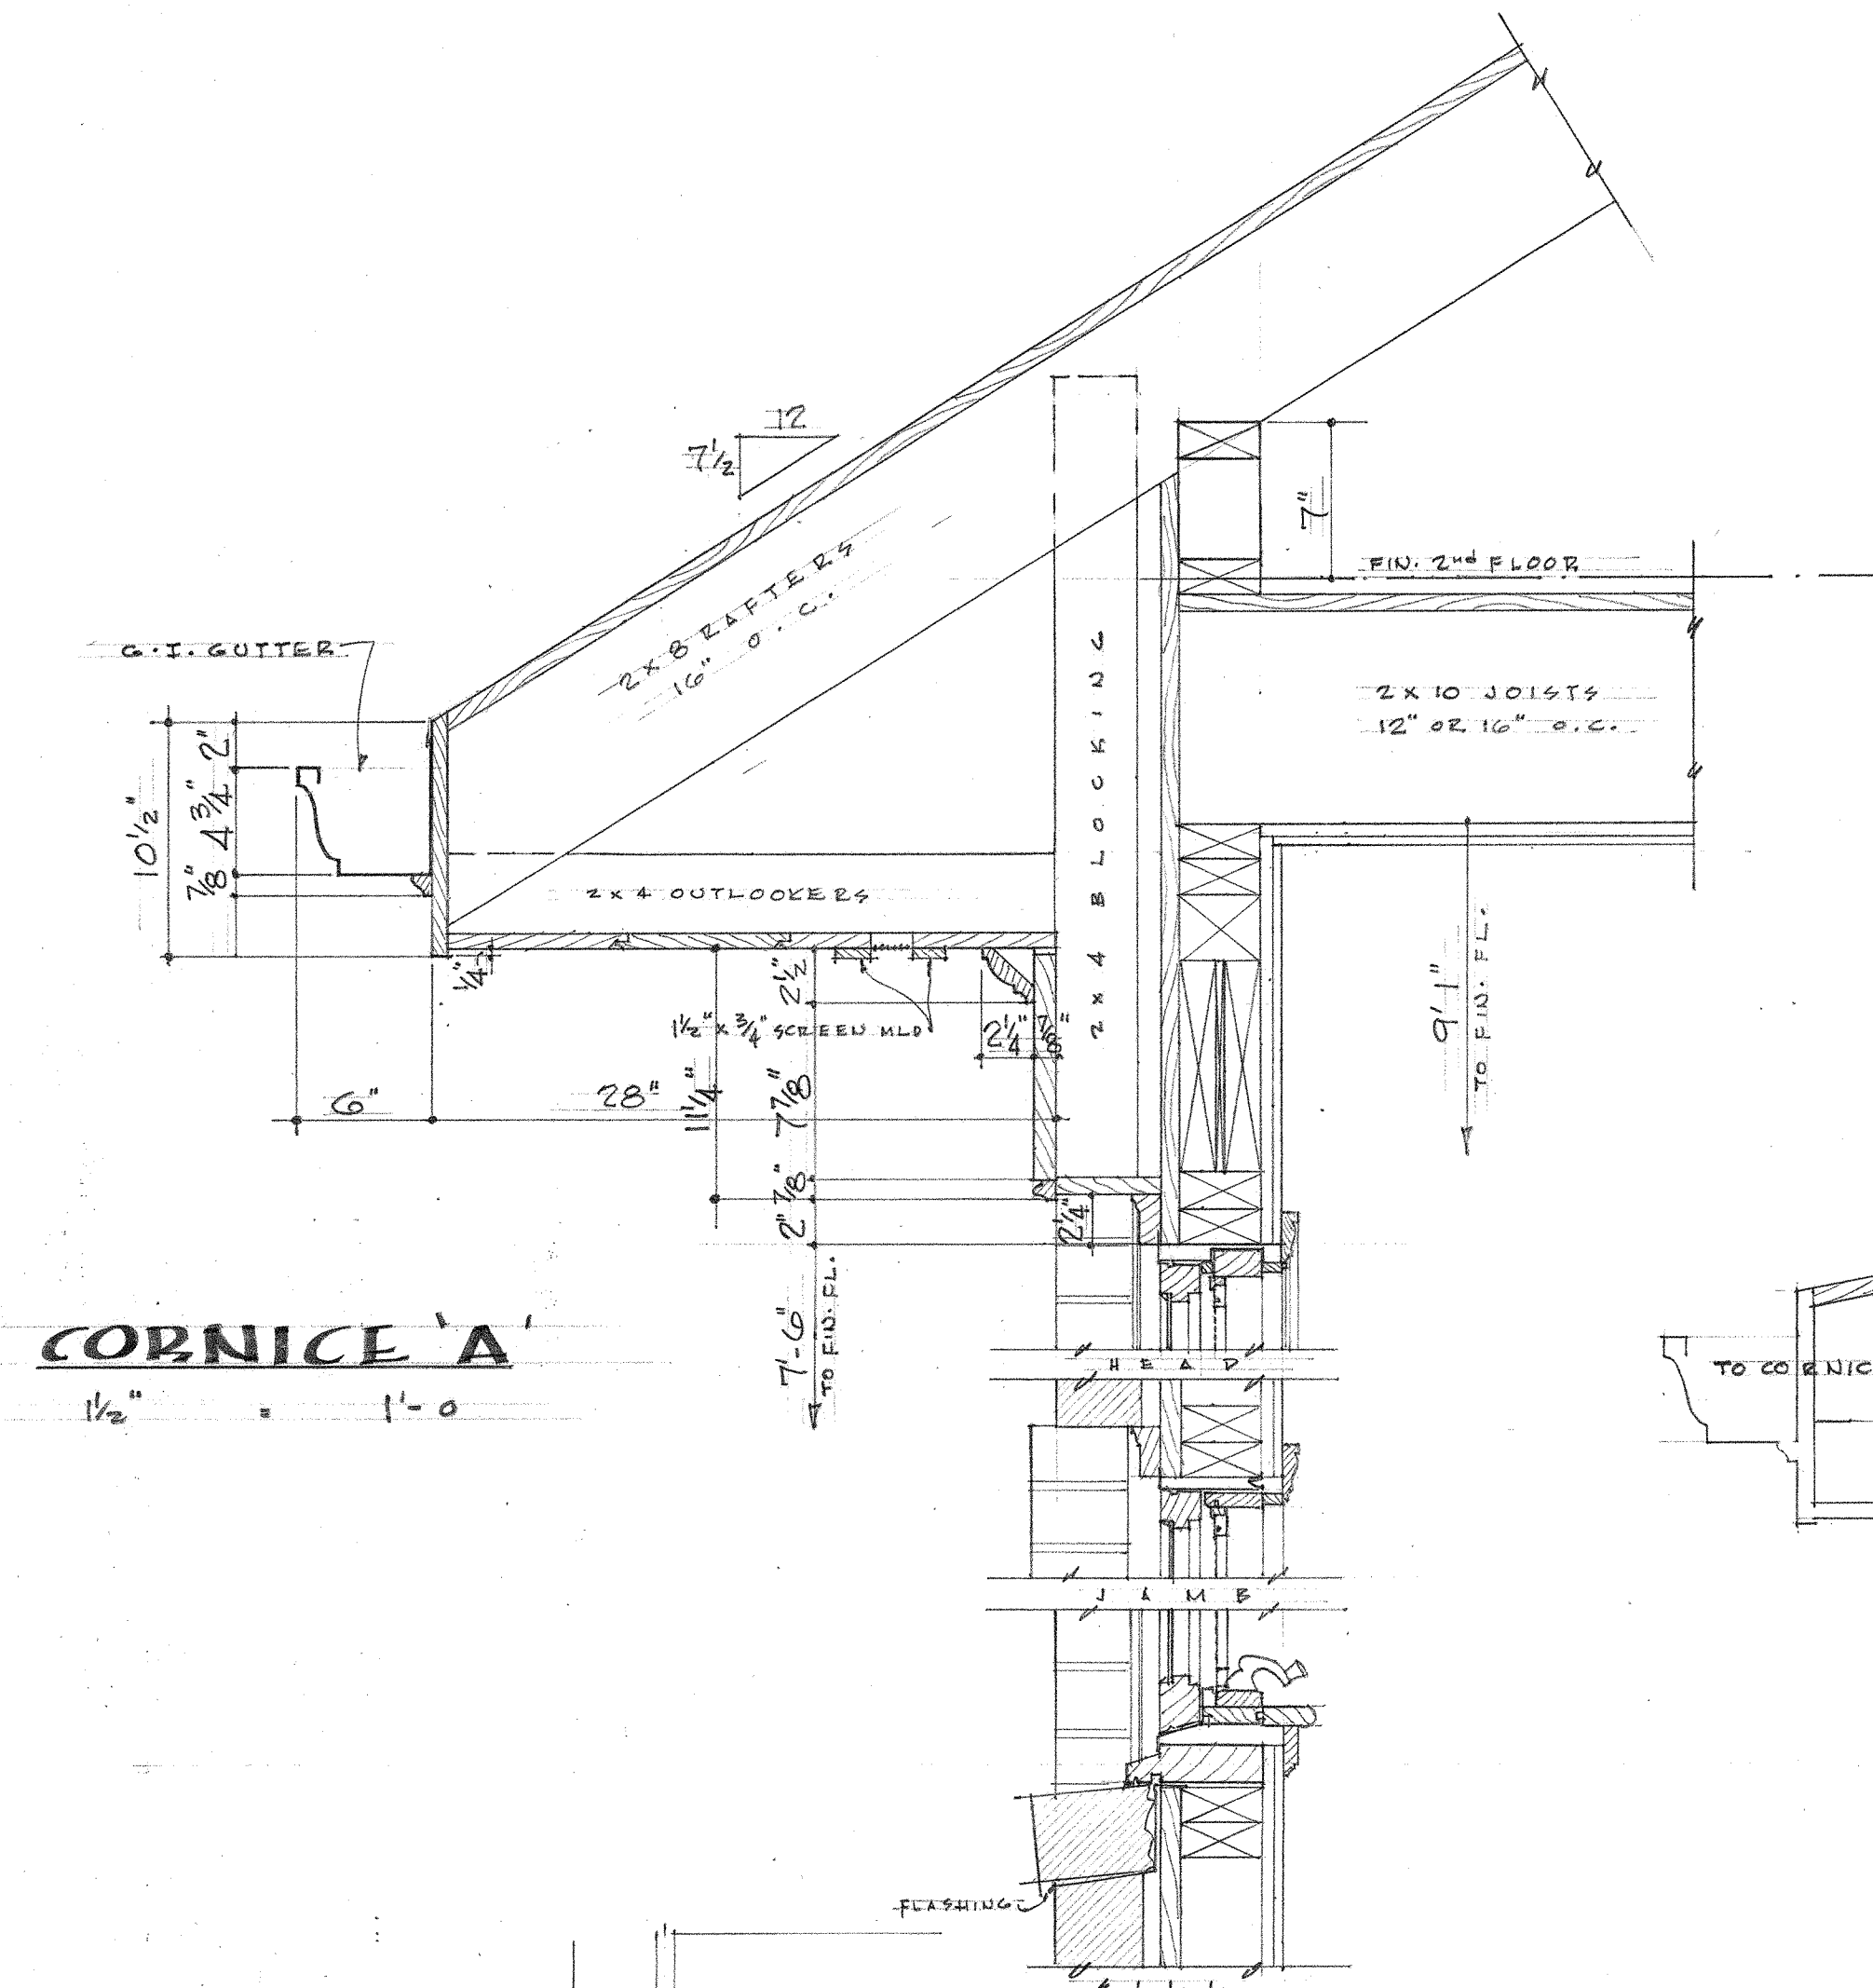


CORNICE 'A'
1/2" = 1'-0"

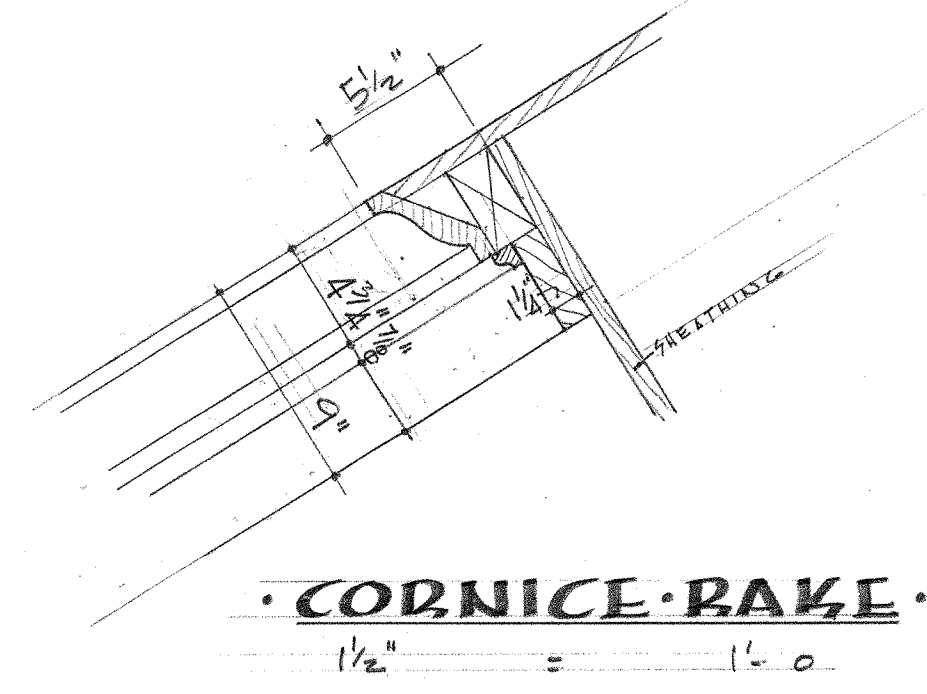

CORNICE 'RAKE'
1/2" = 1'-0"

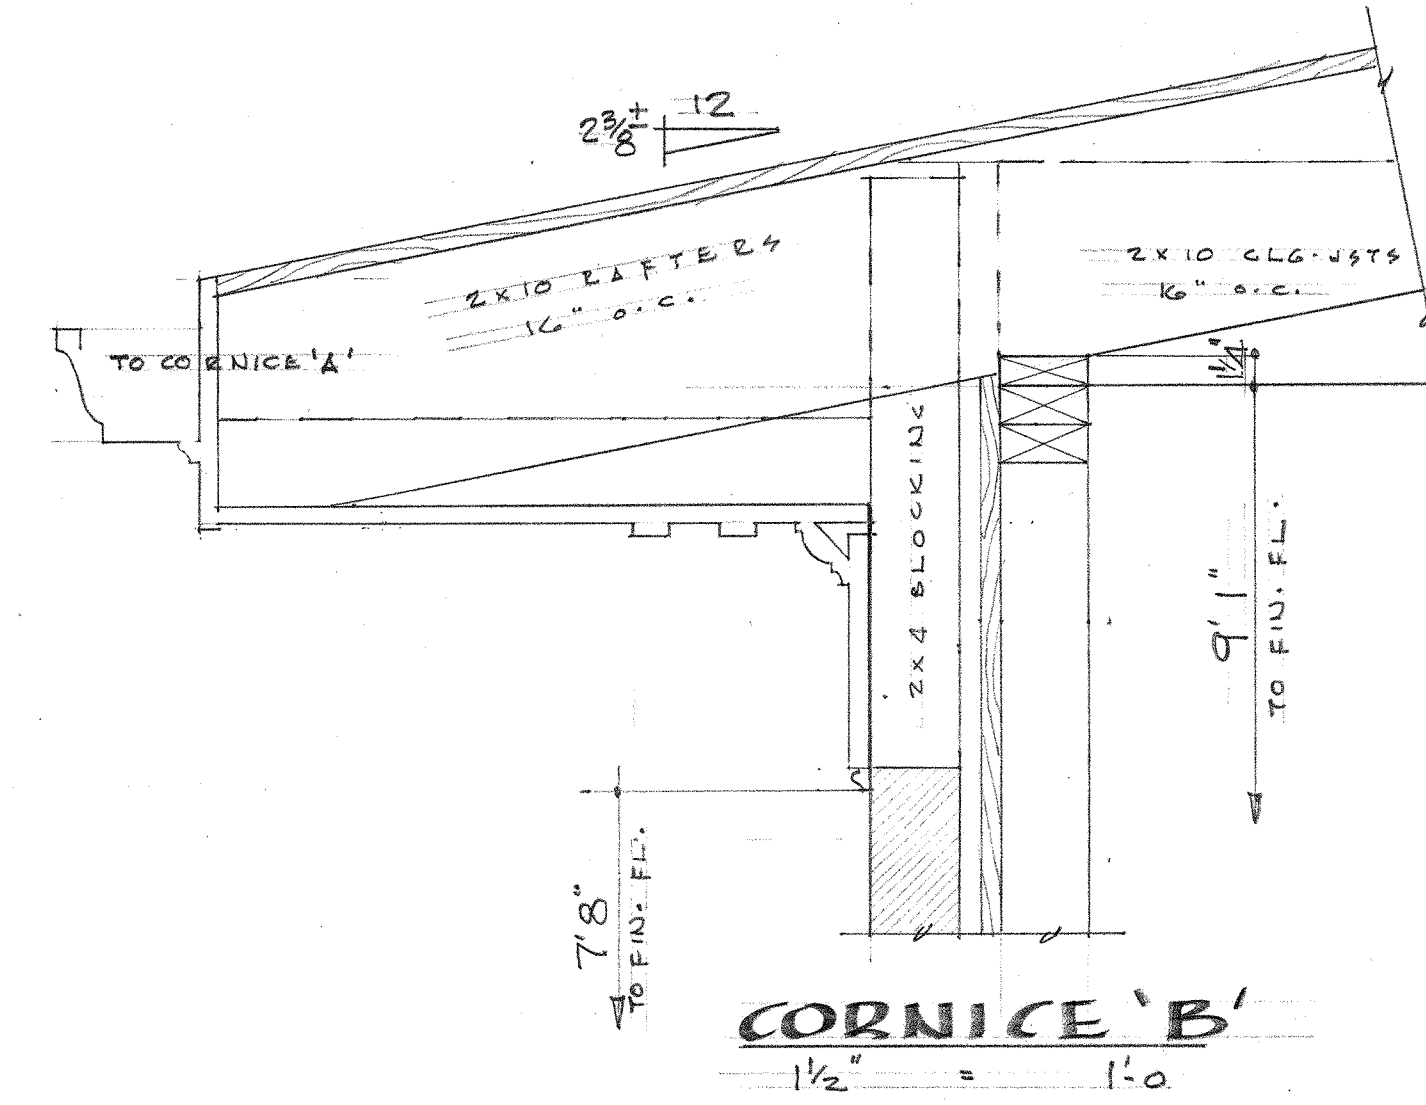


CORNICE 'B'
1/2" = 1'-0"

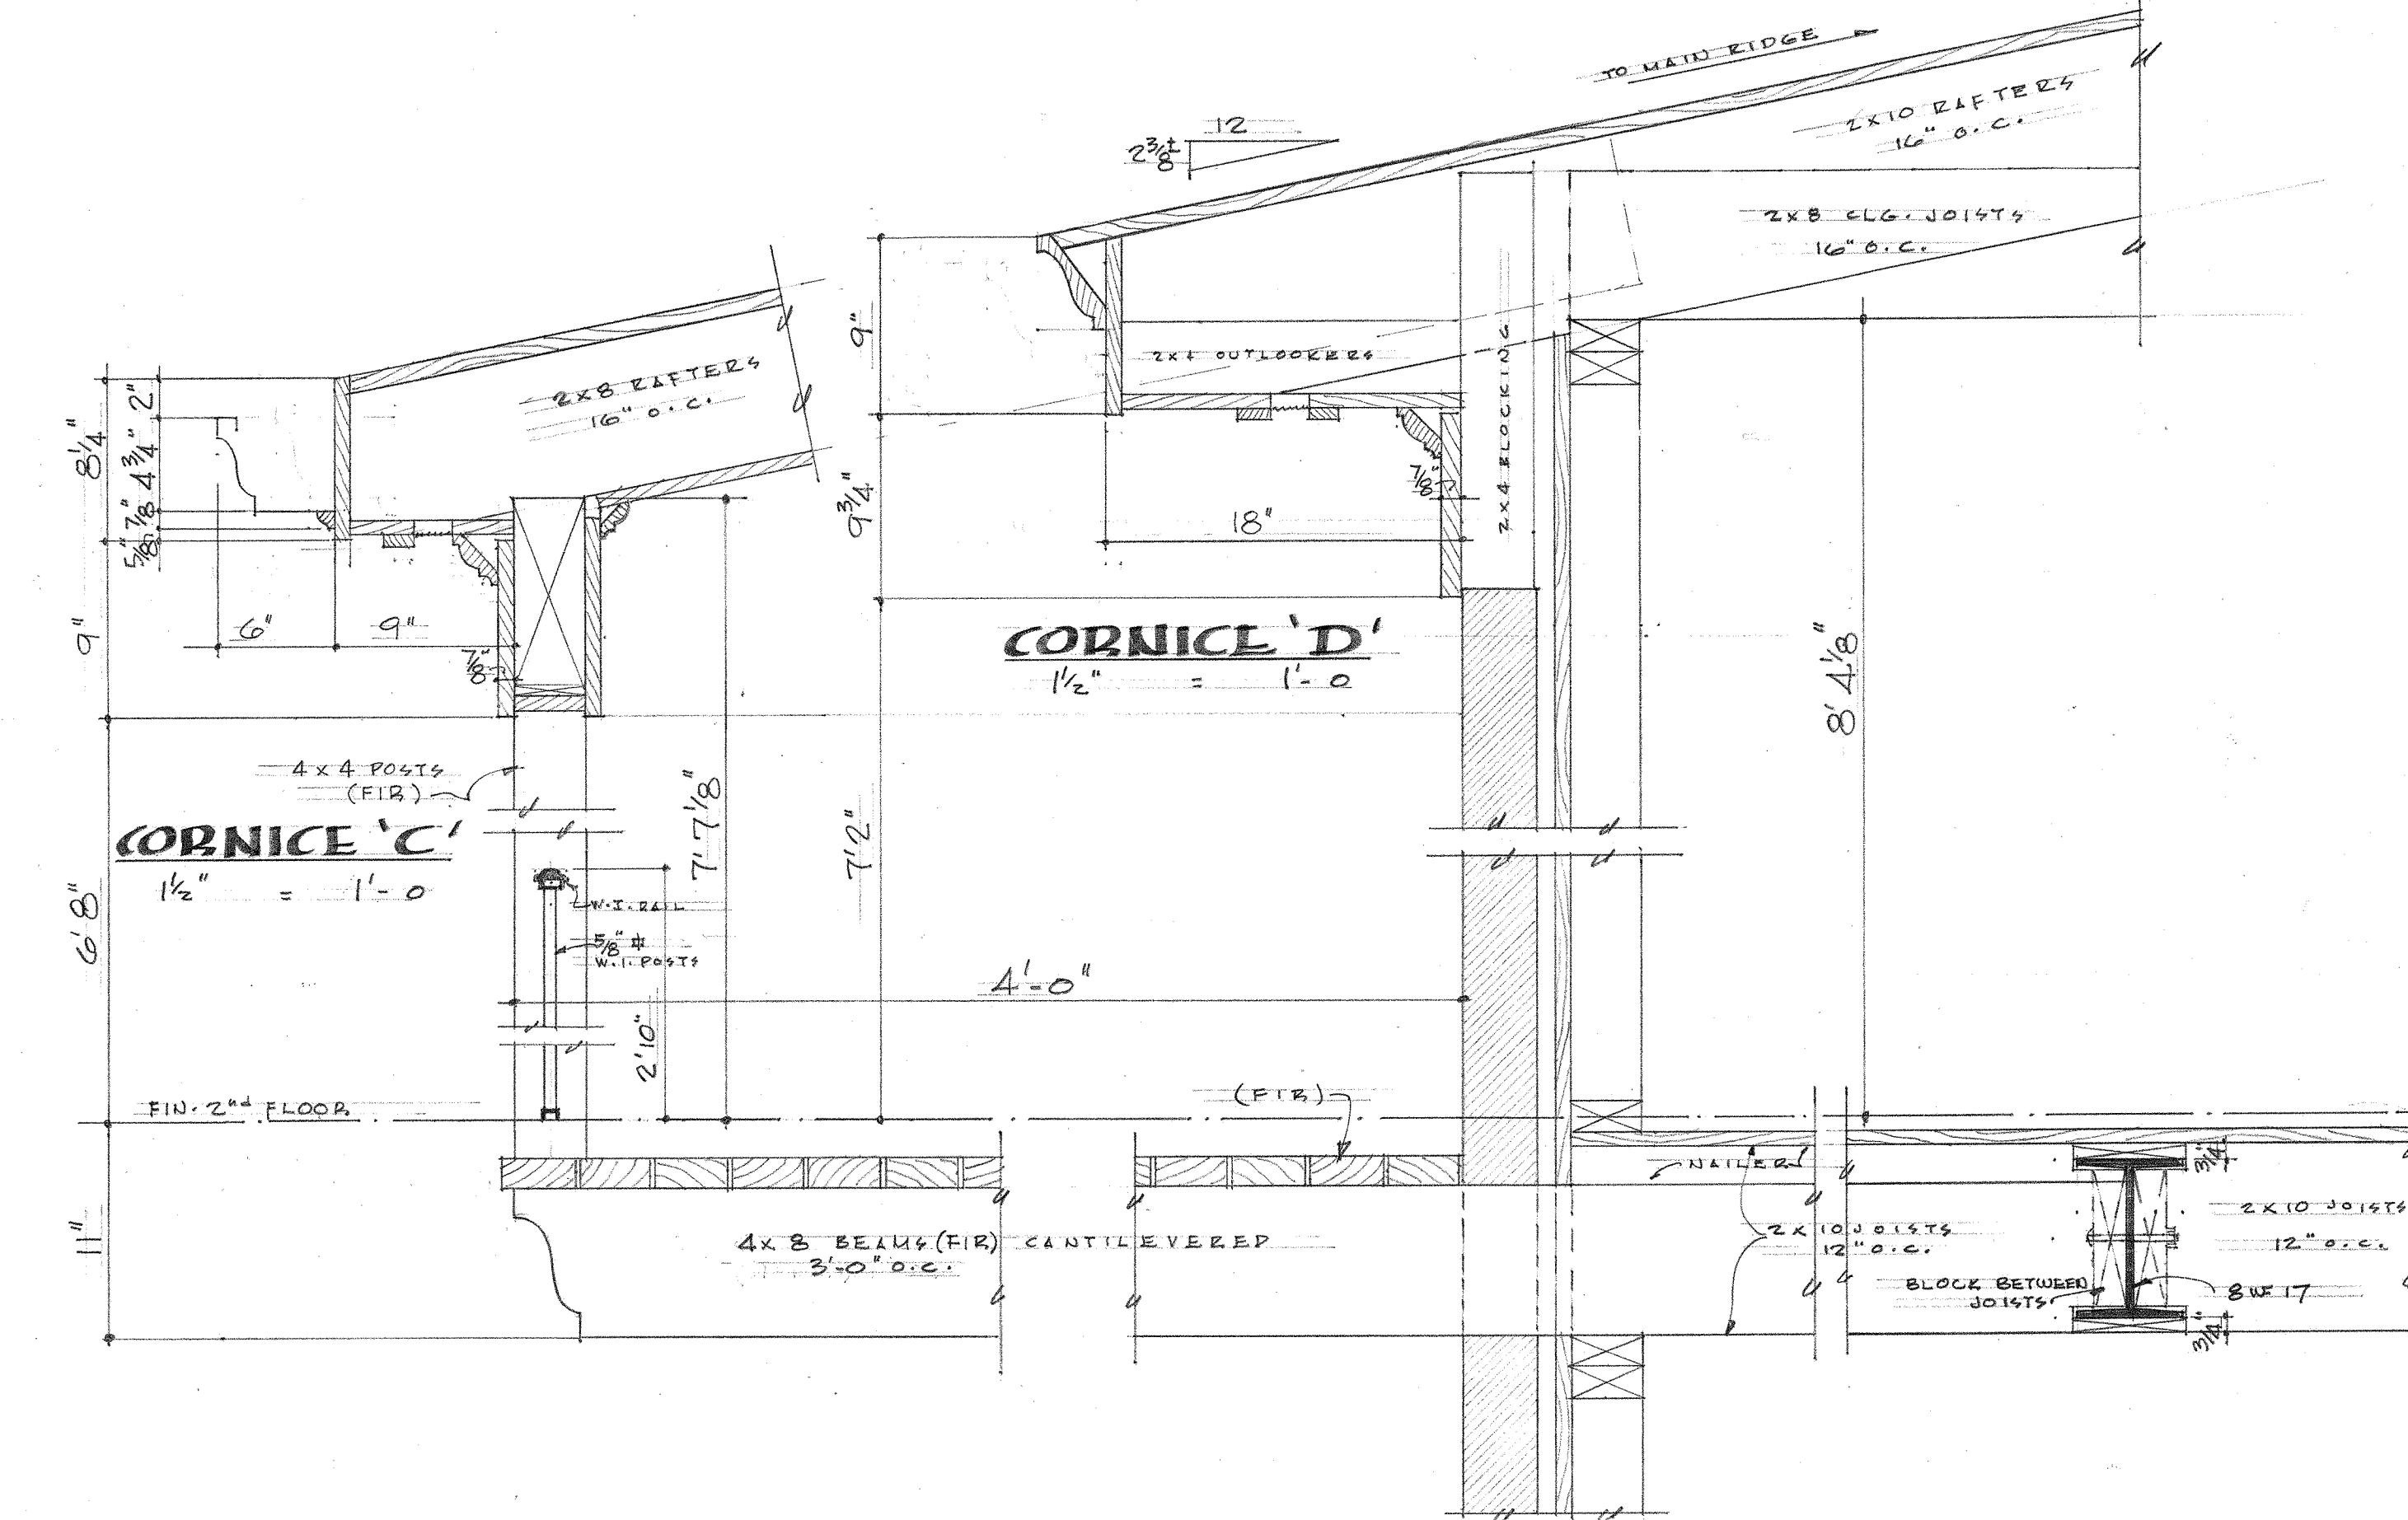


CORNICE 'C'
1/2" = 1'-0"


CORNICE 'D'
1/2" = 1'-0"

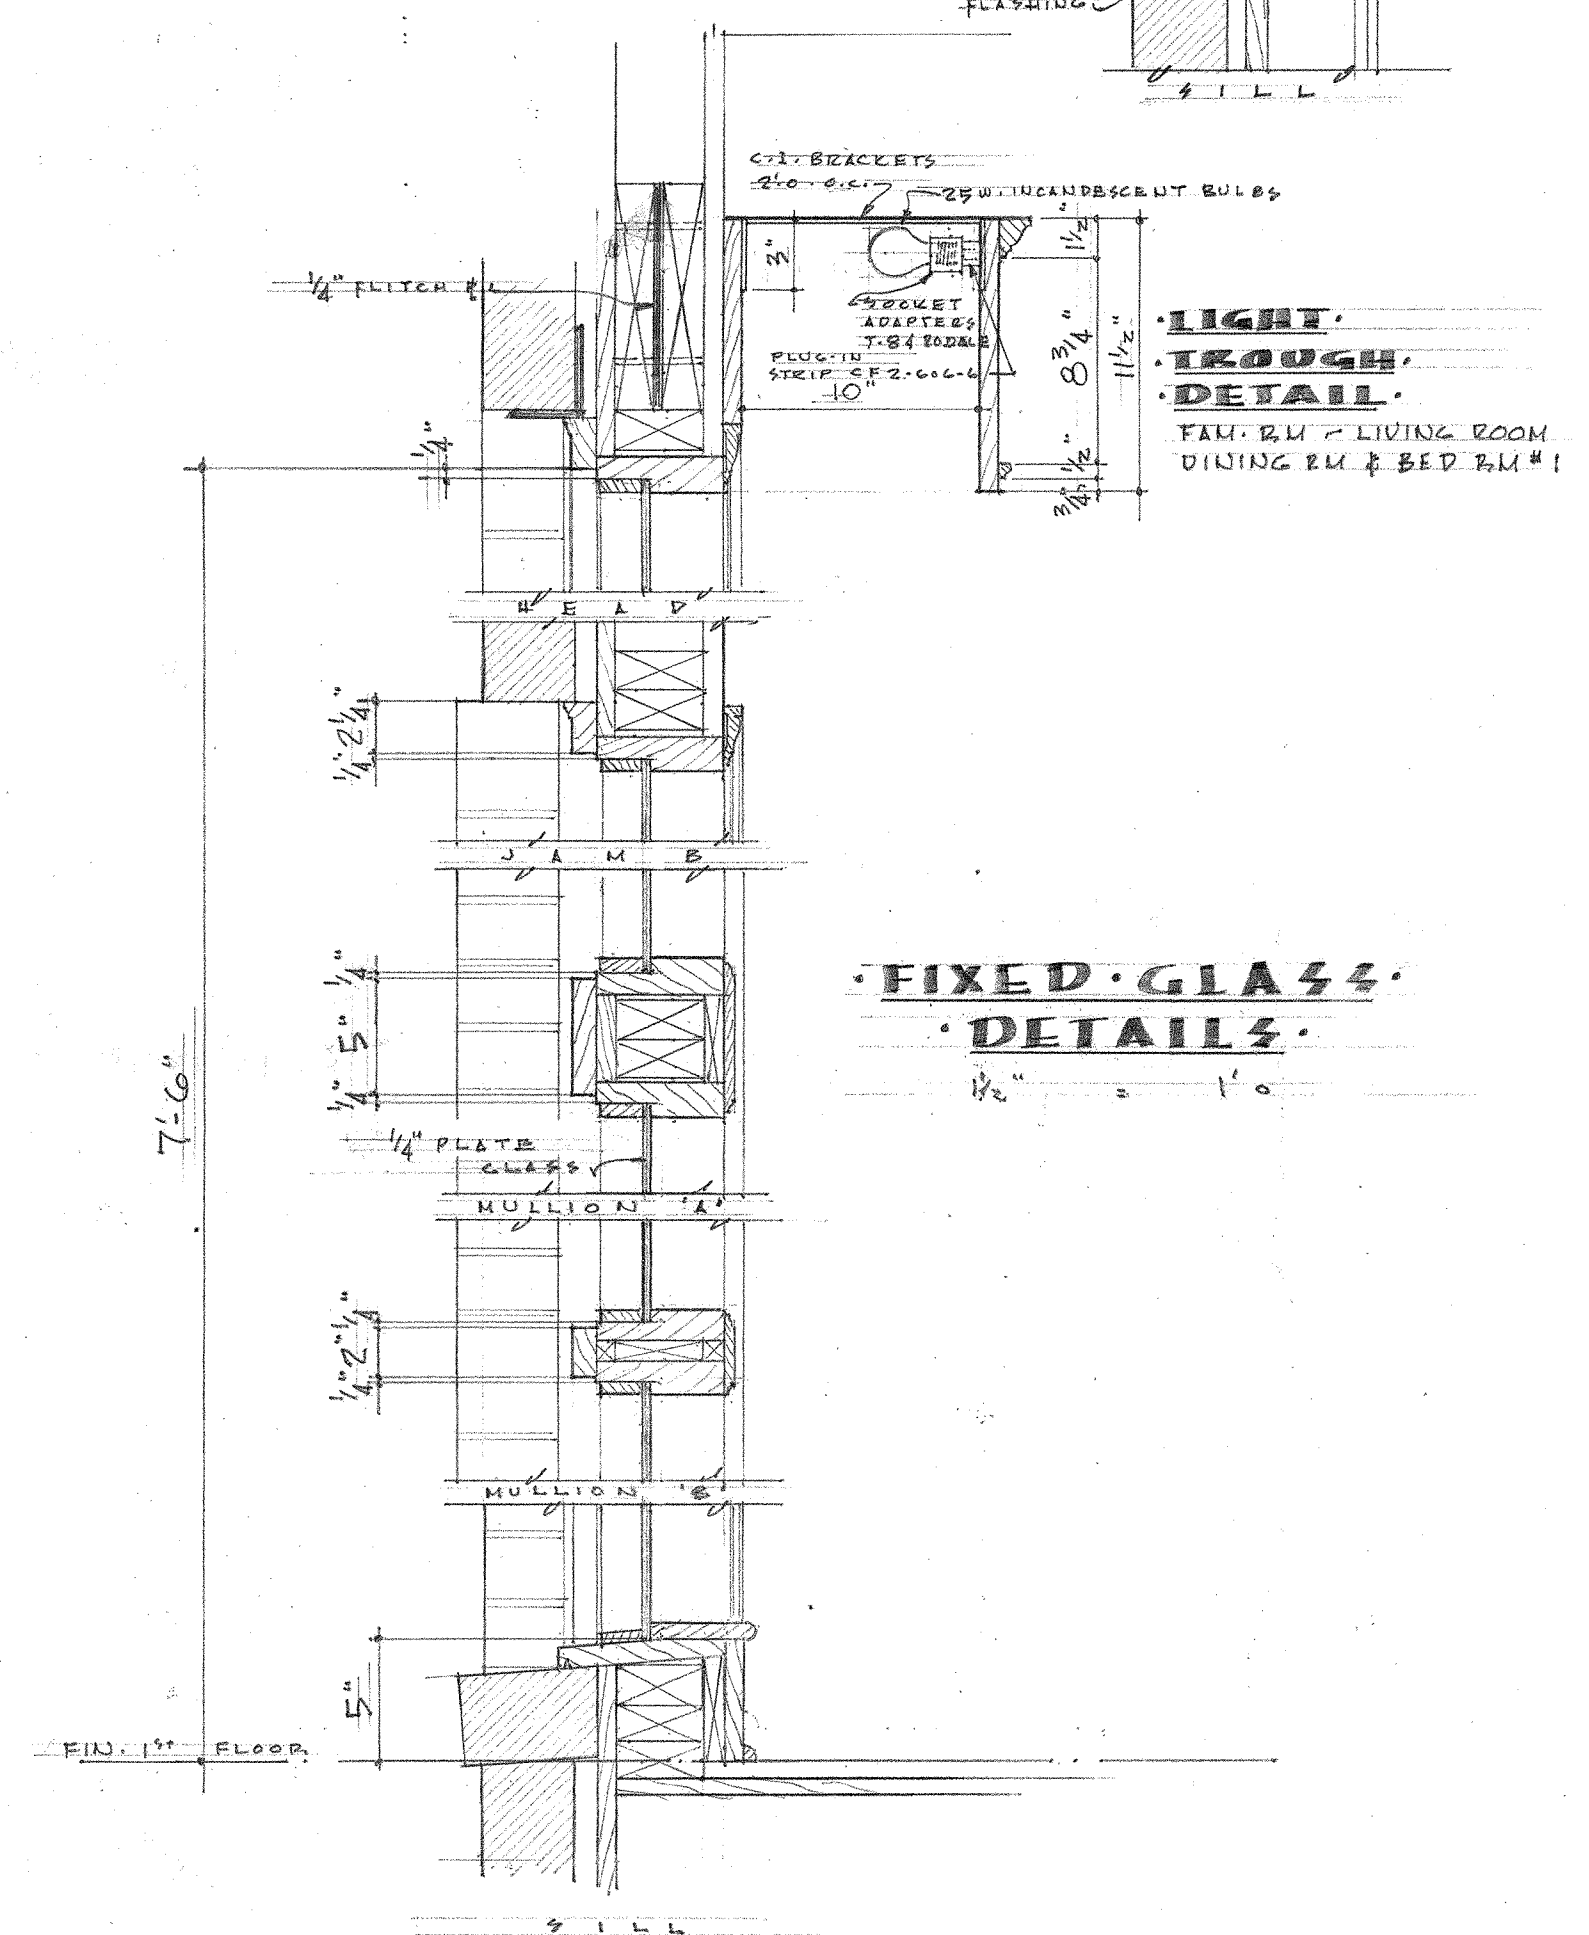





FIXED GLASS DETAIL
1/2" = 1'-0"

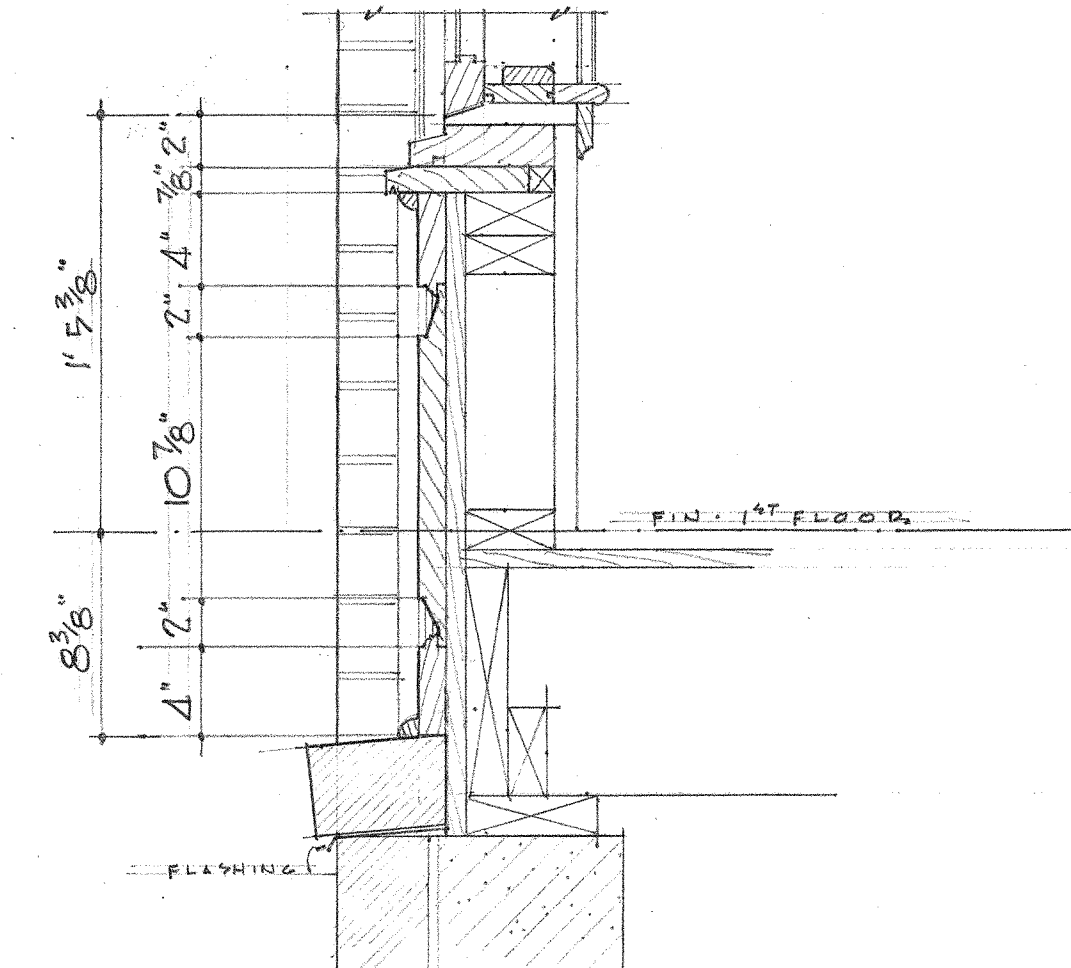

WOOD PANEL DET.
1/2" = 1'-0"













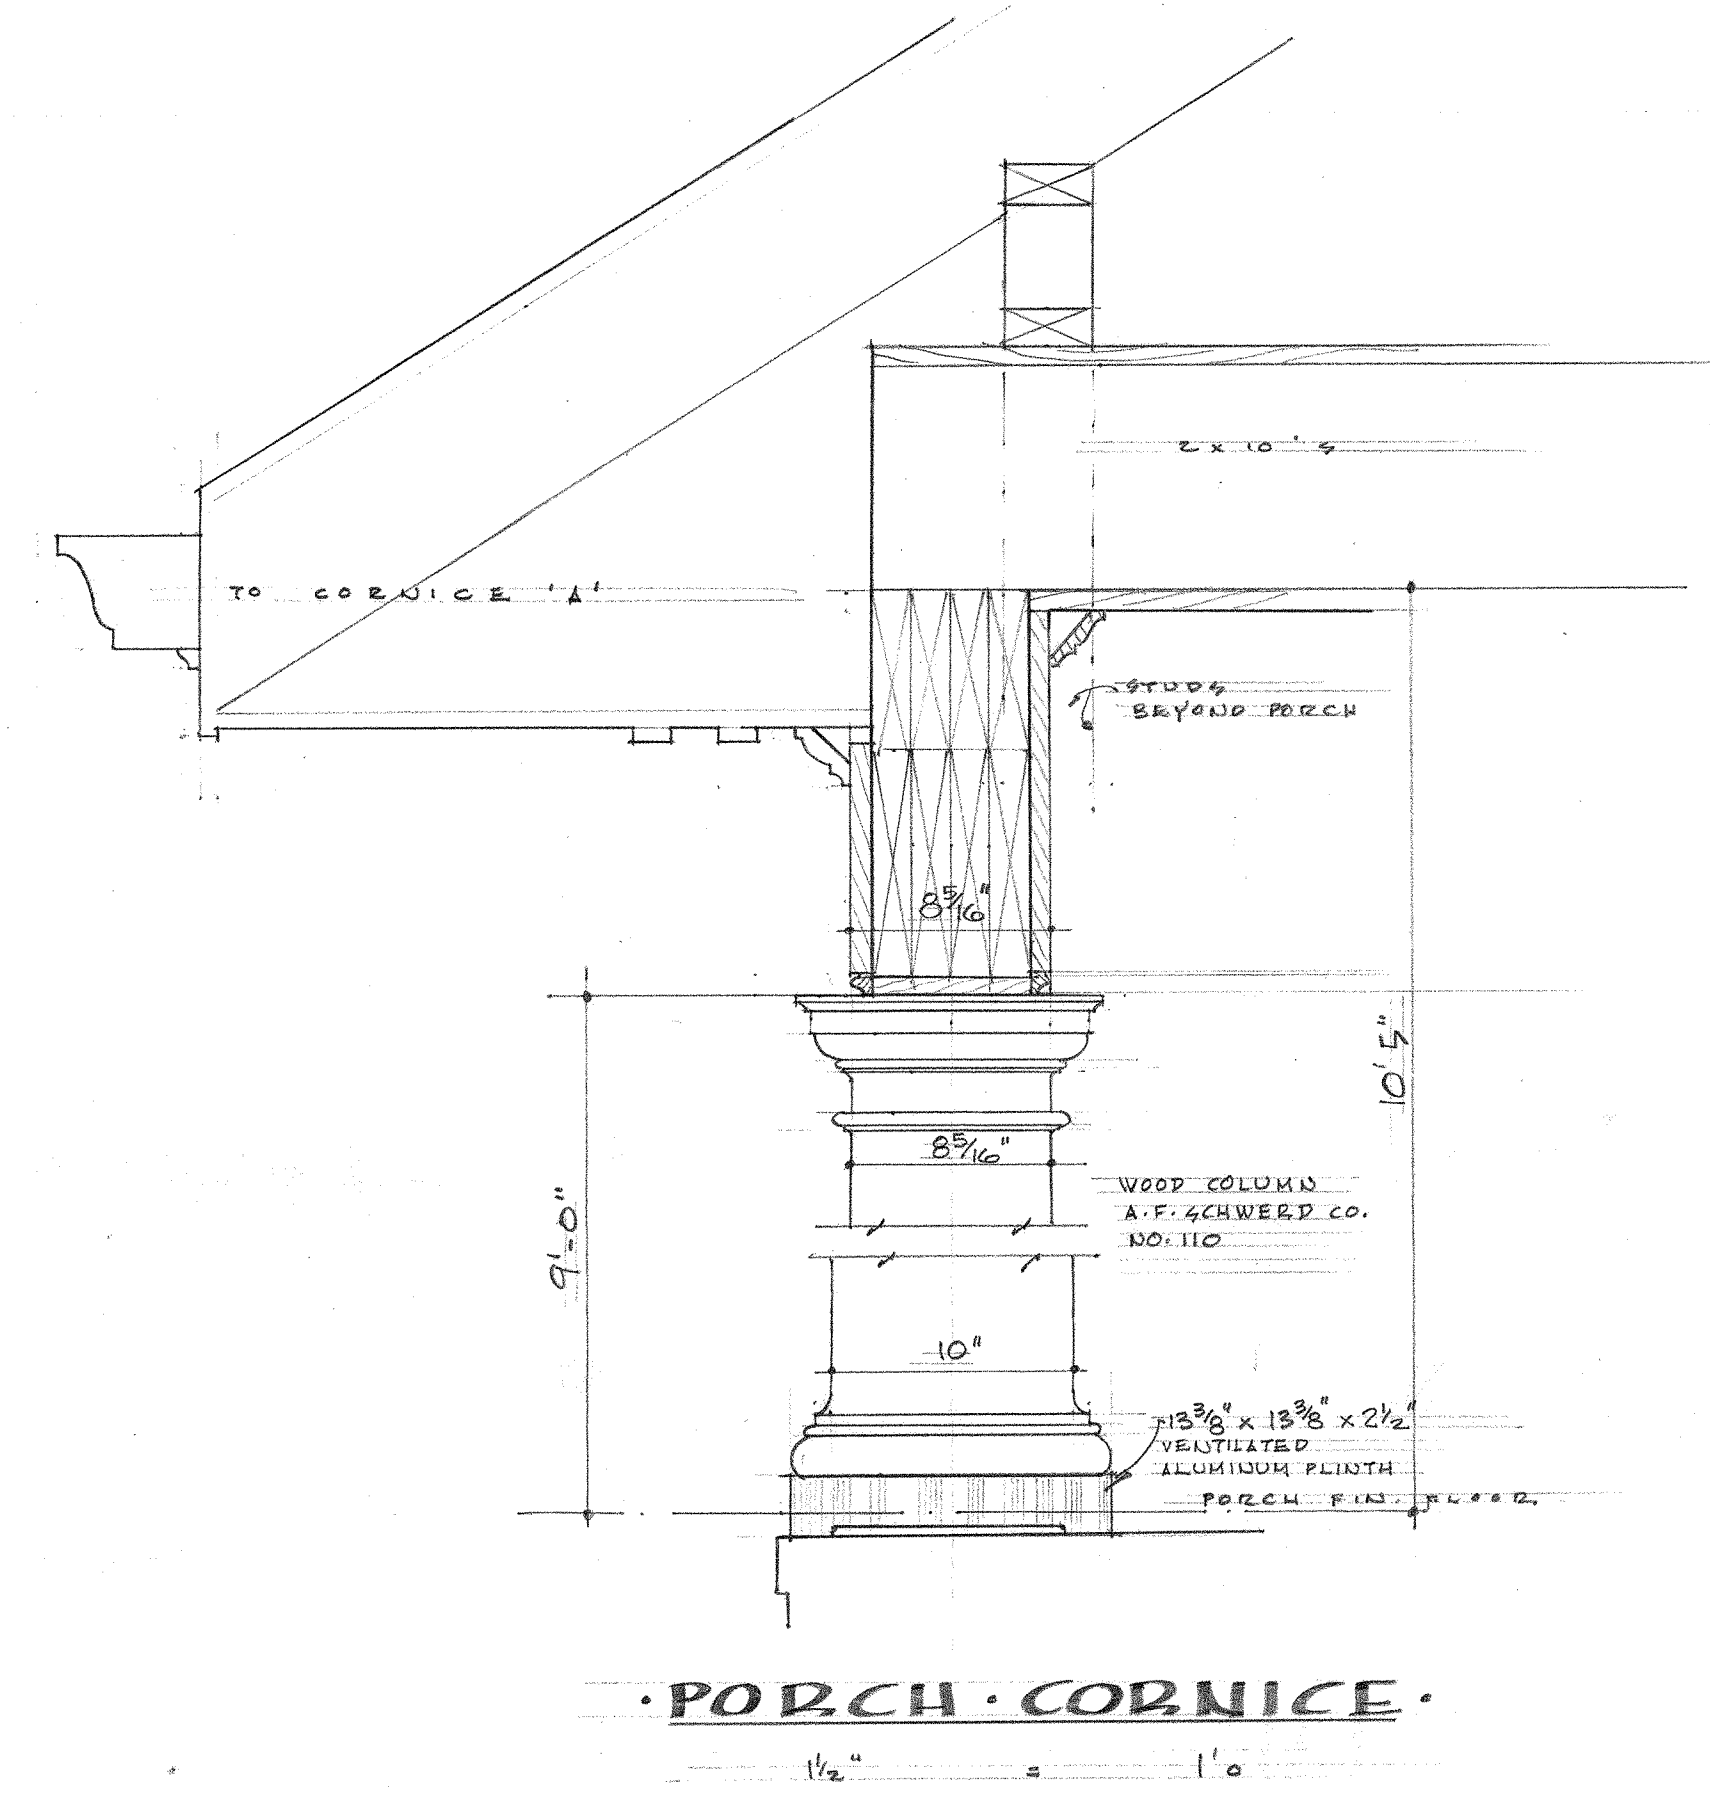


PORCH CORNICE
1/2" = 1'-0"

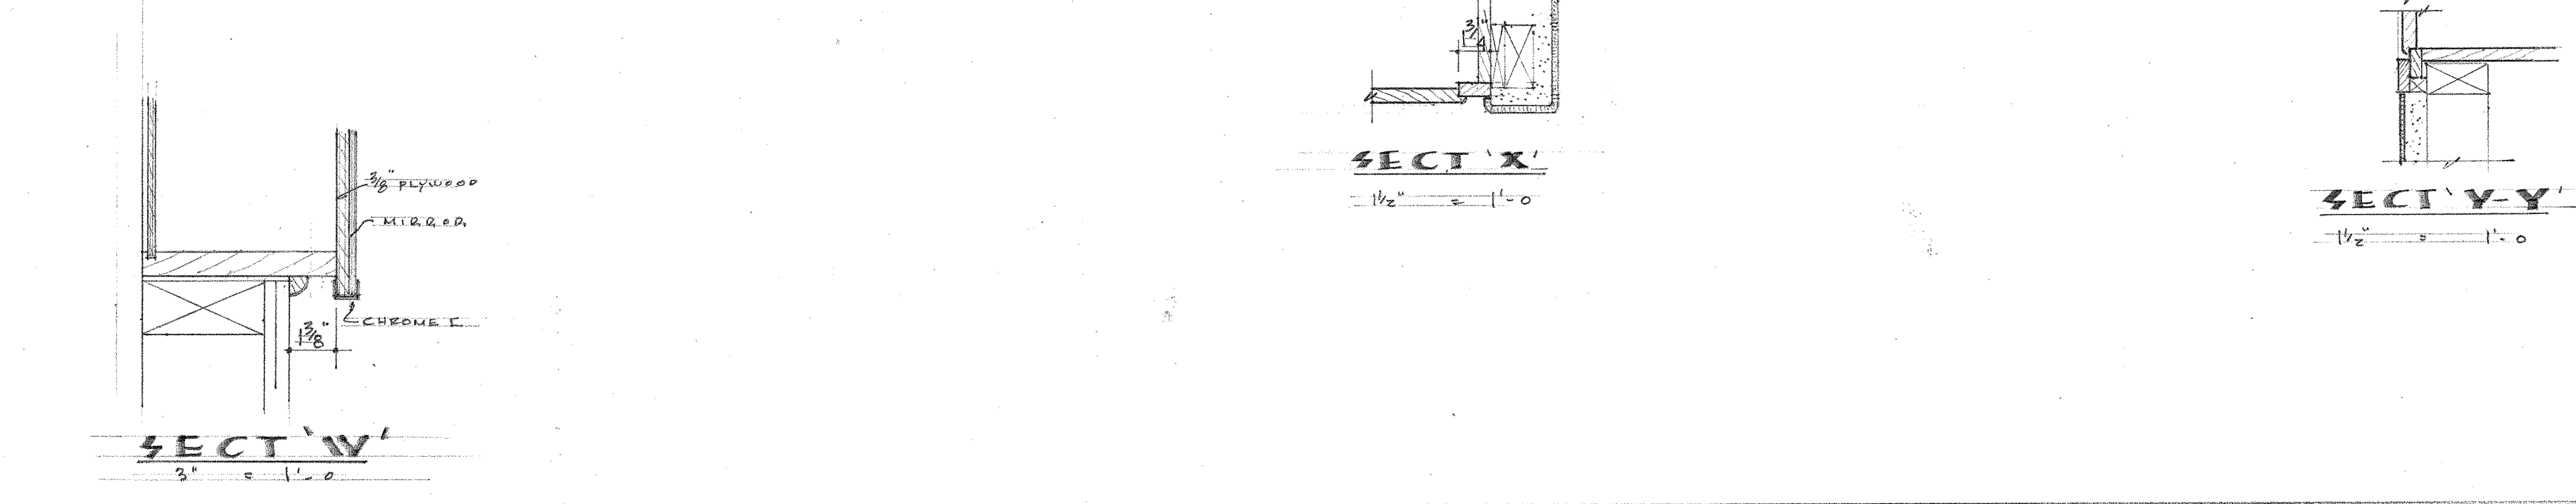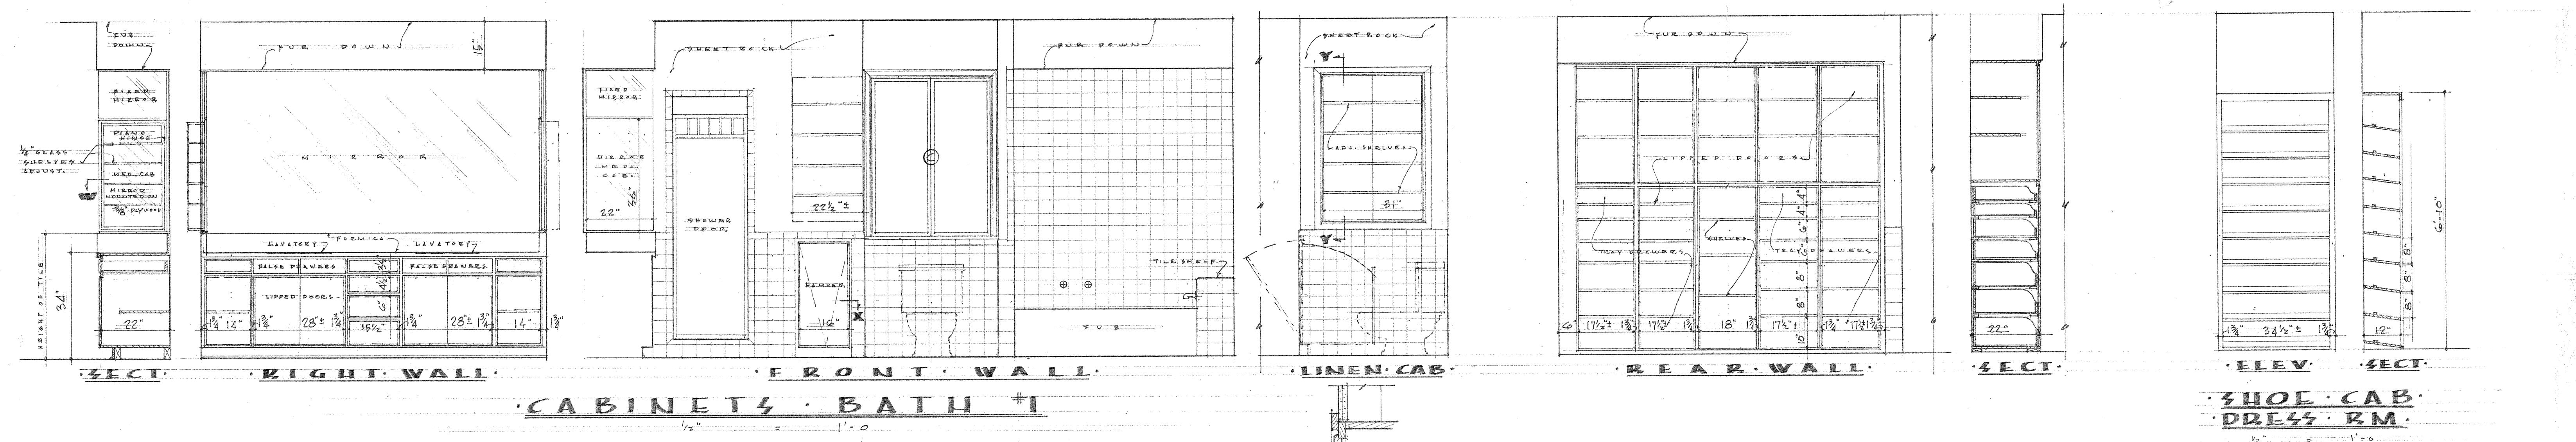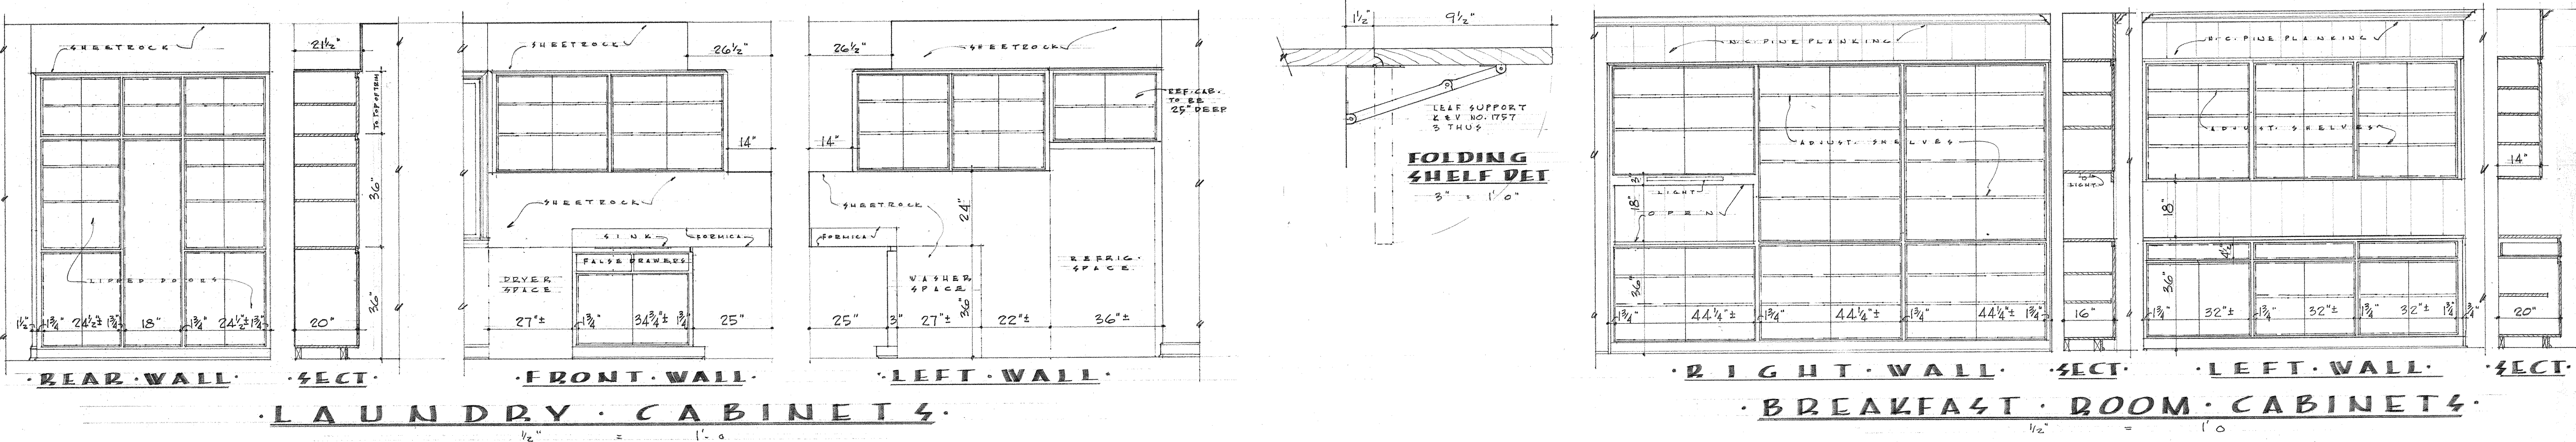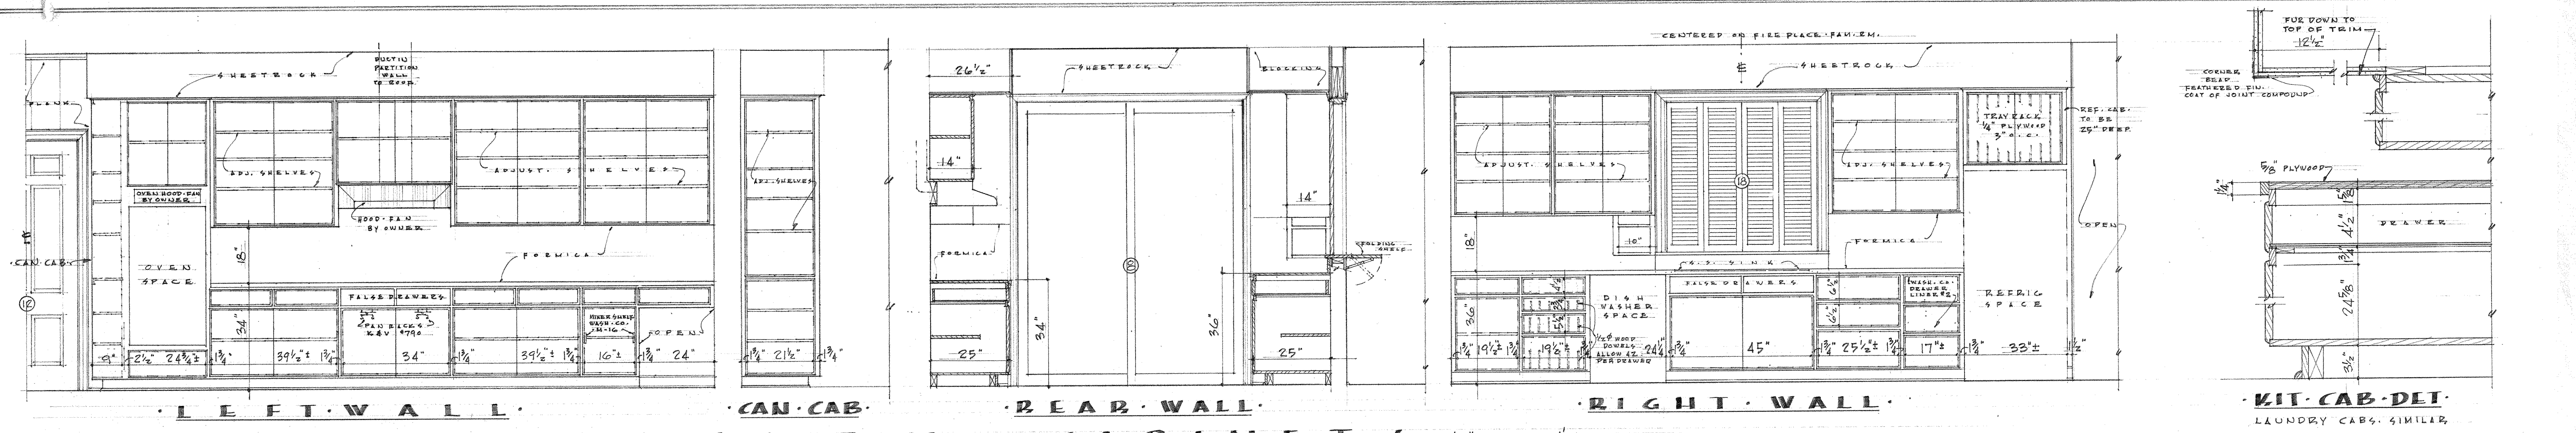



A RESIDENCE FOR
MRS. FLOYD FLETCHER
 1741 BY PLACE CROSSDALE DURHAM N.C.

DATE 7.21.66	DORIS J. STANLEY ARCHITECTURAL DESIGNER 2909 HOPE VALLEY ROAD DURHAM, NORTH CAROLINA	SHEET 7 of 9
DRAWN D.J.S.		
CHECKED		

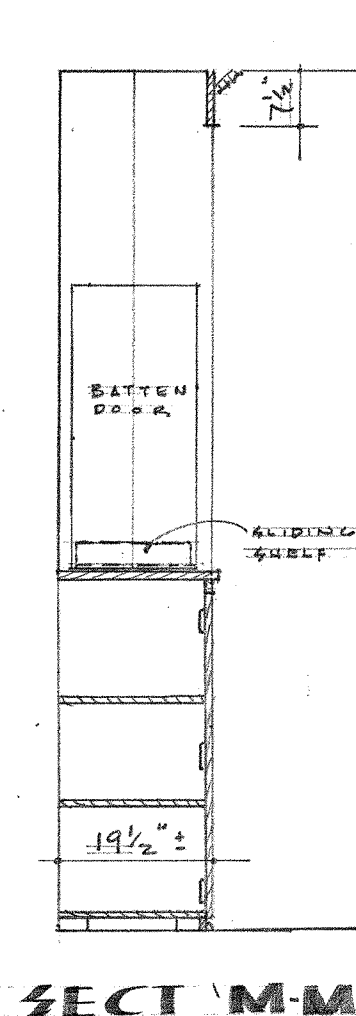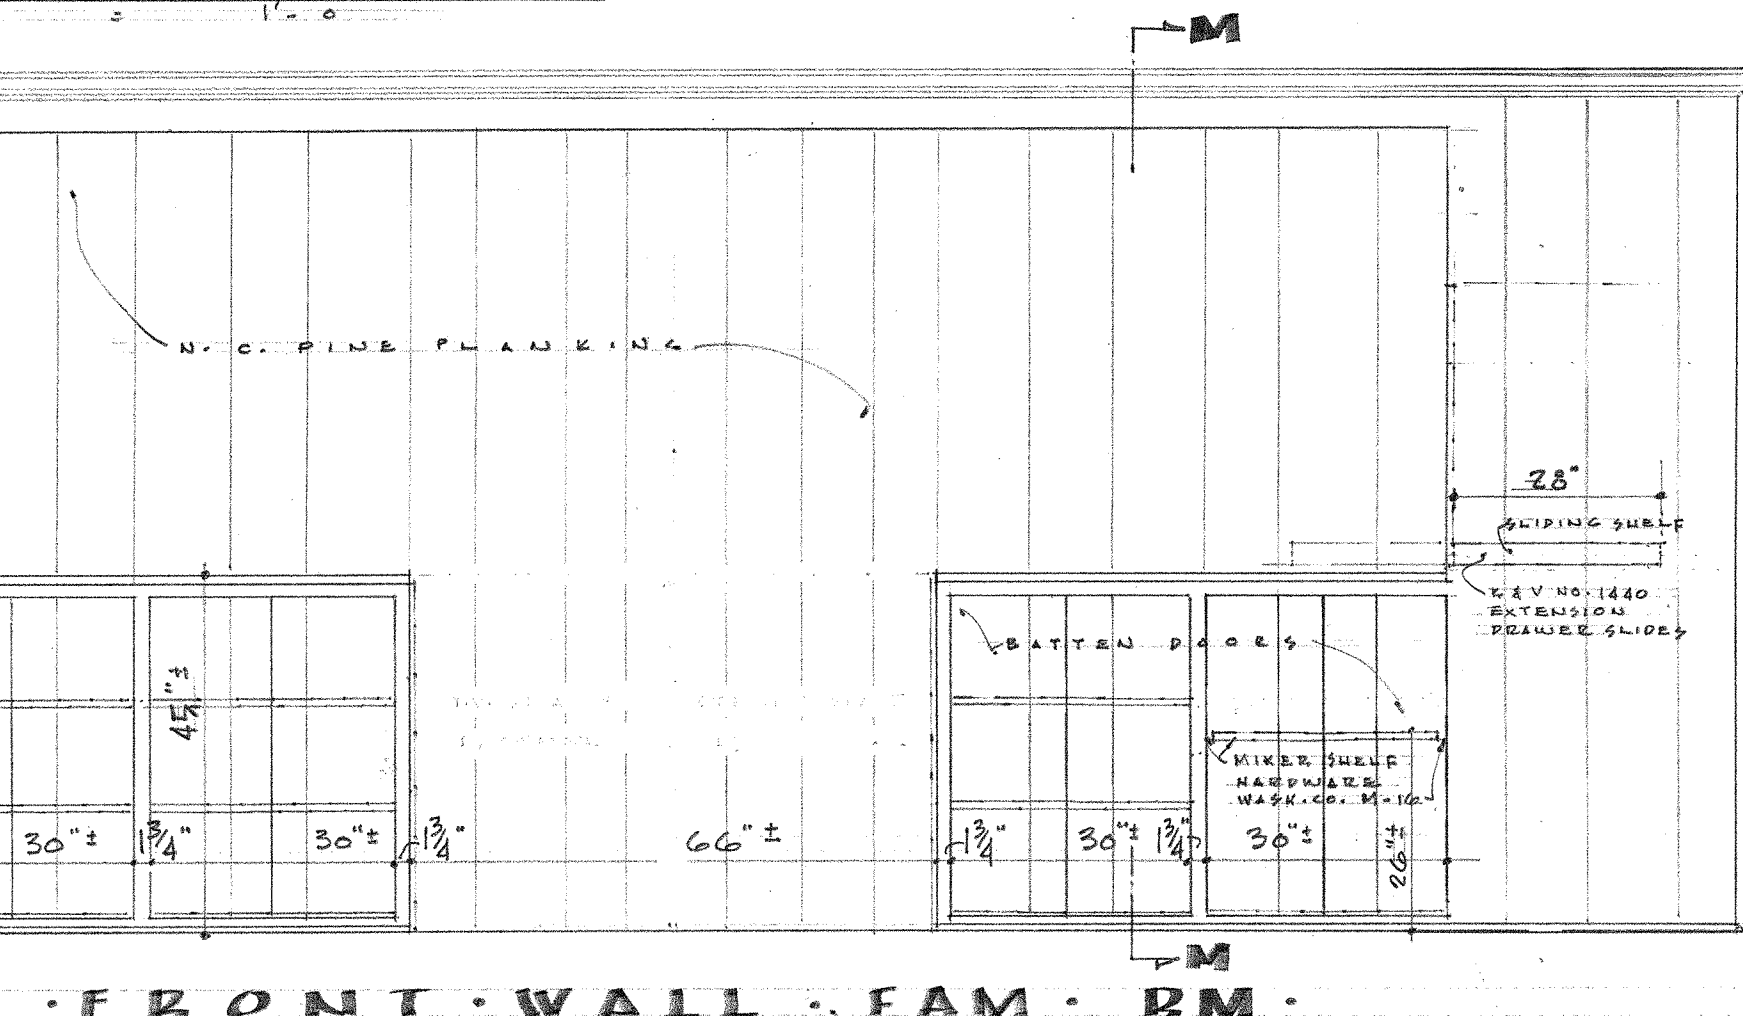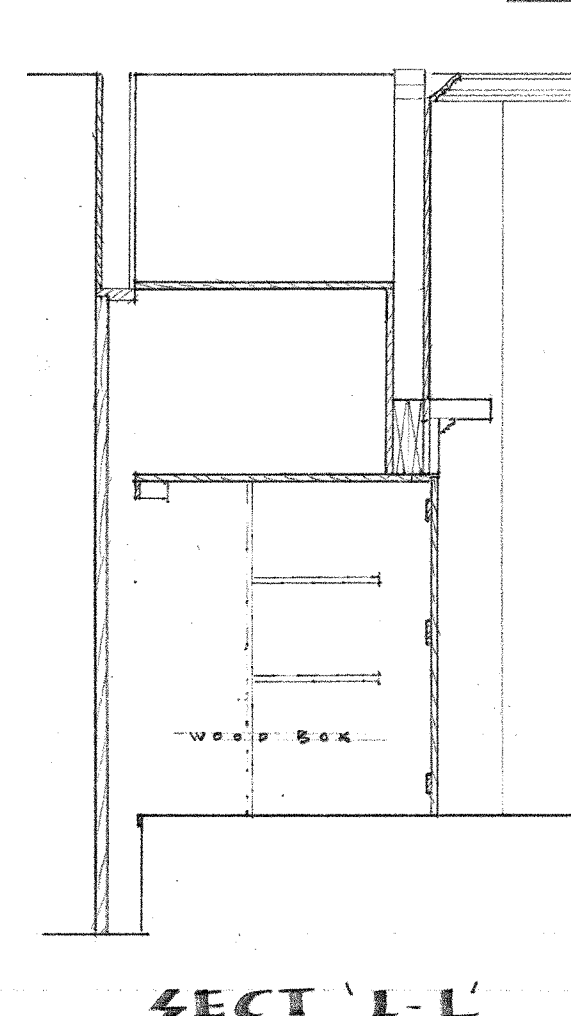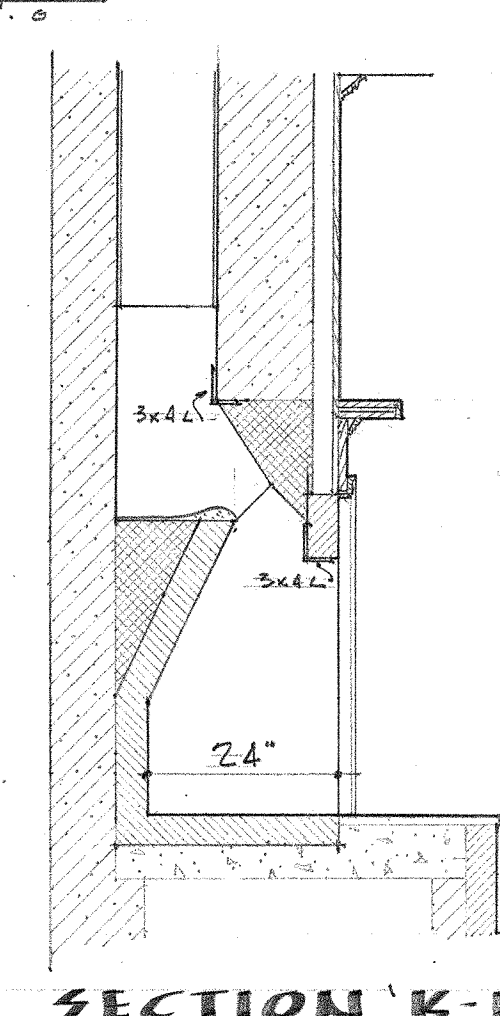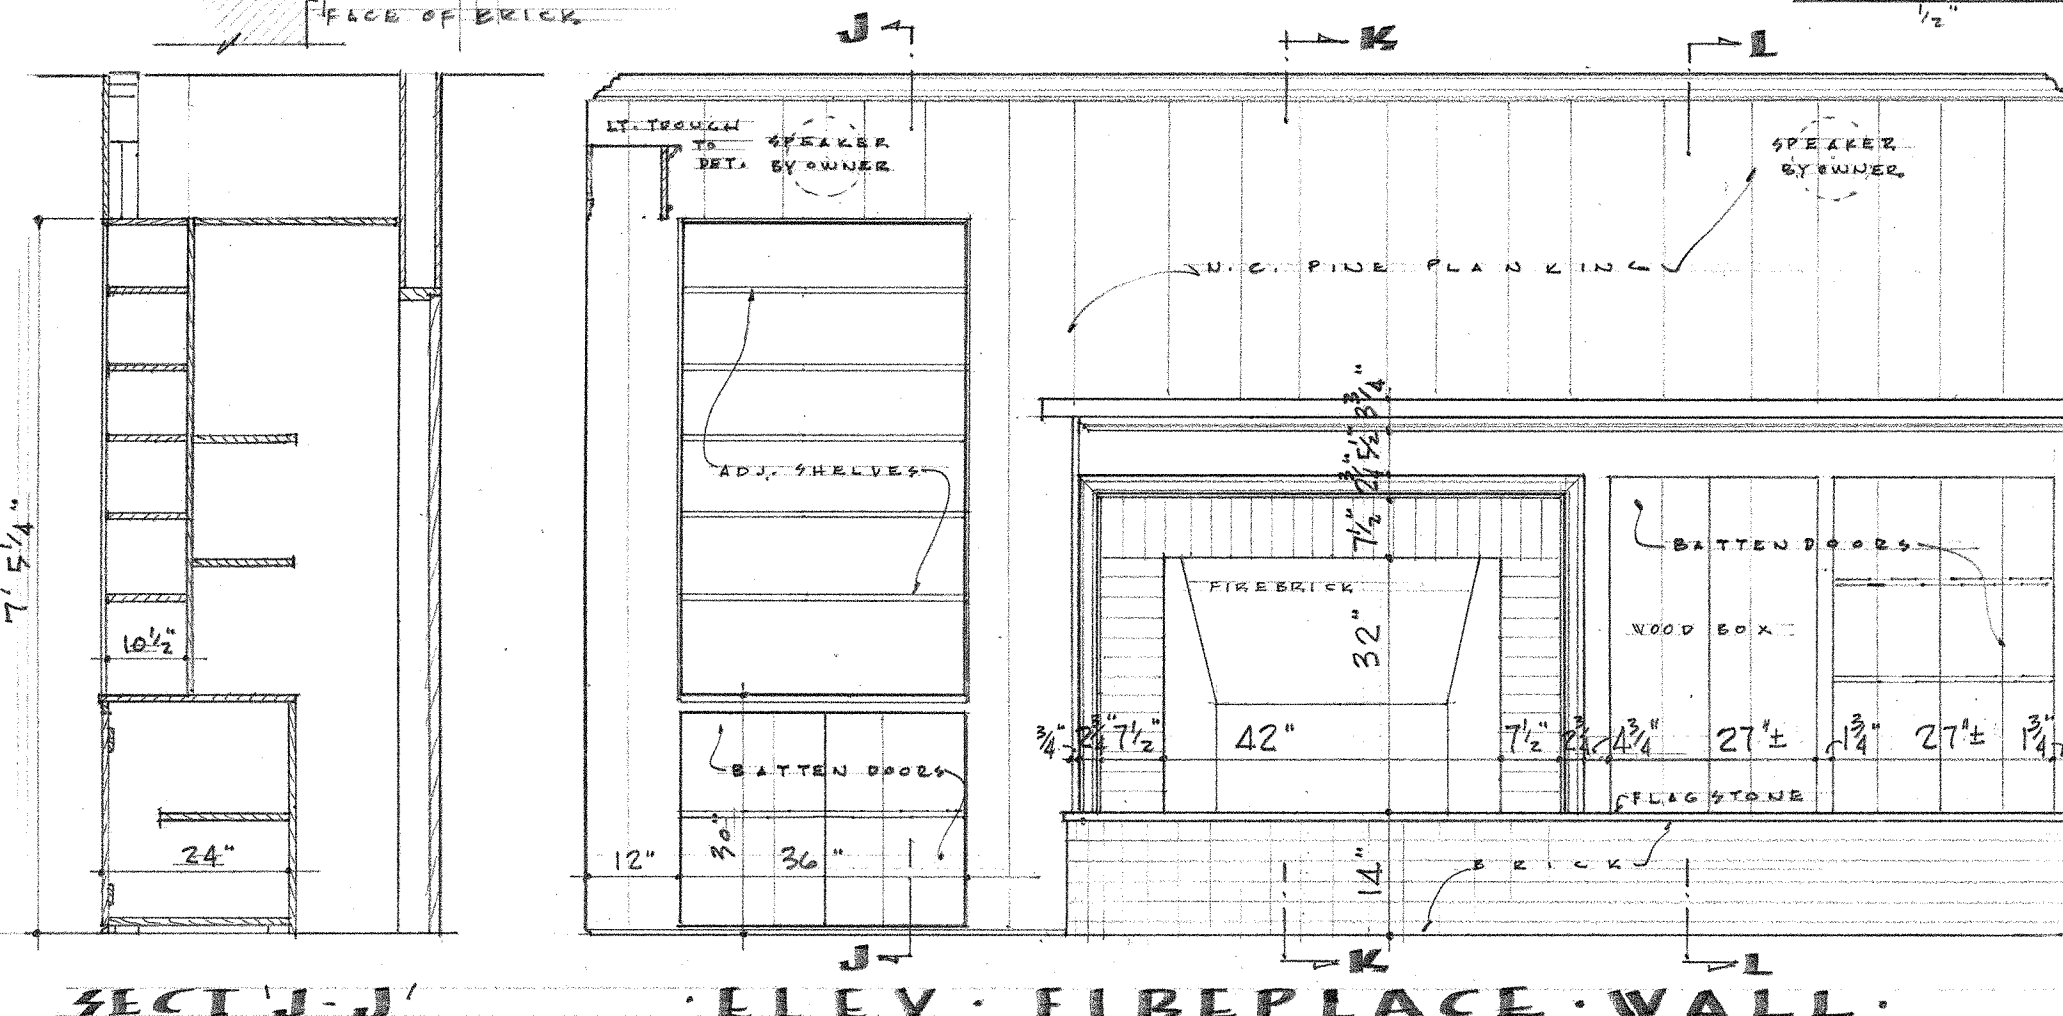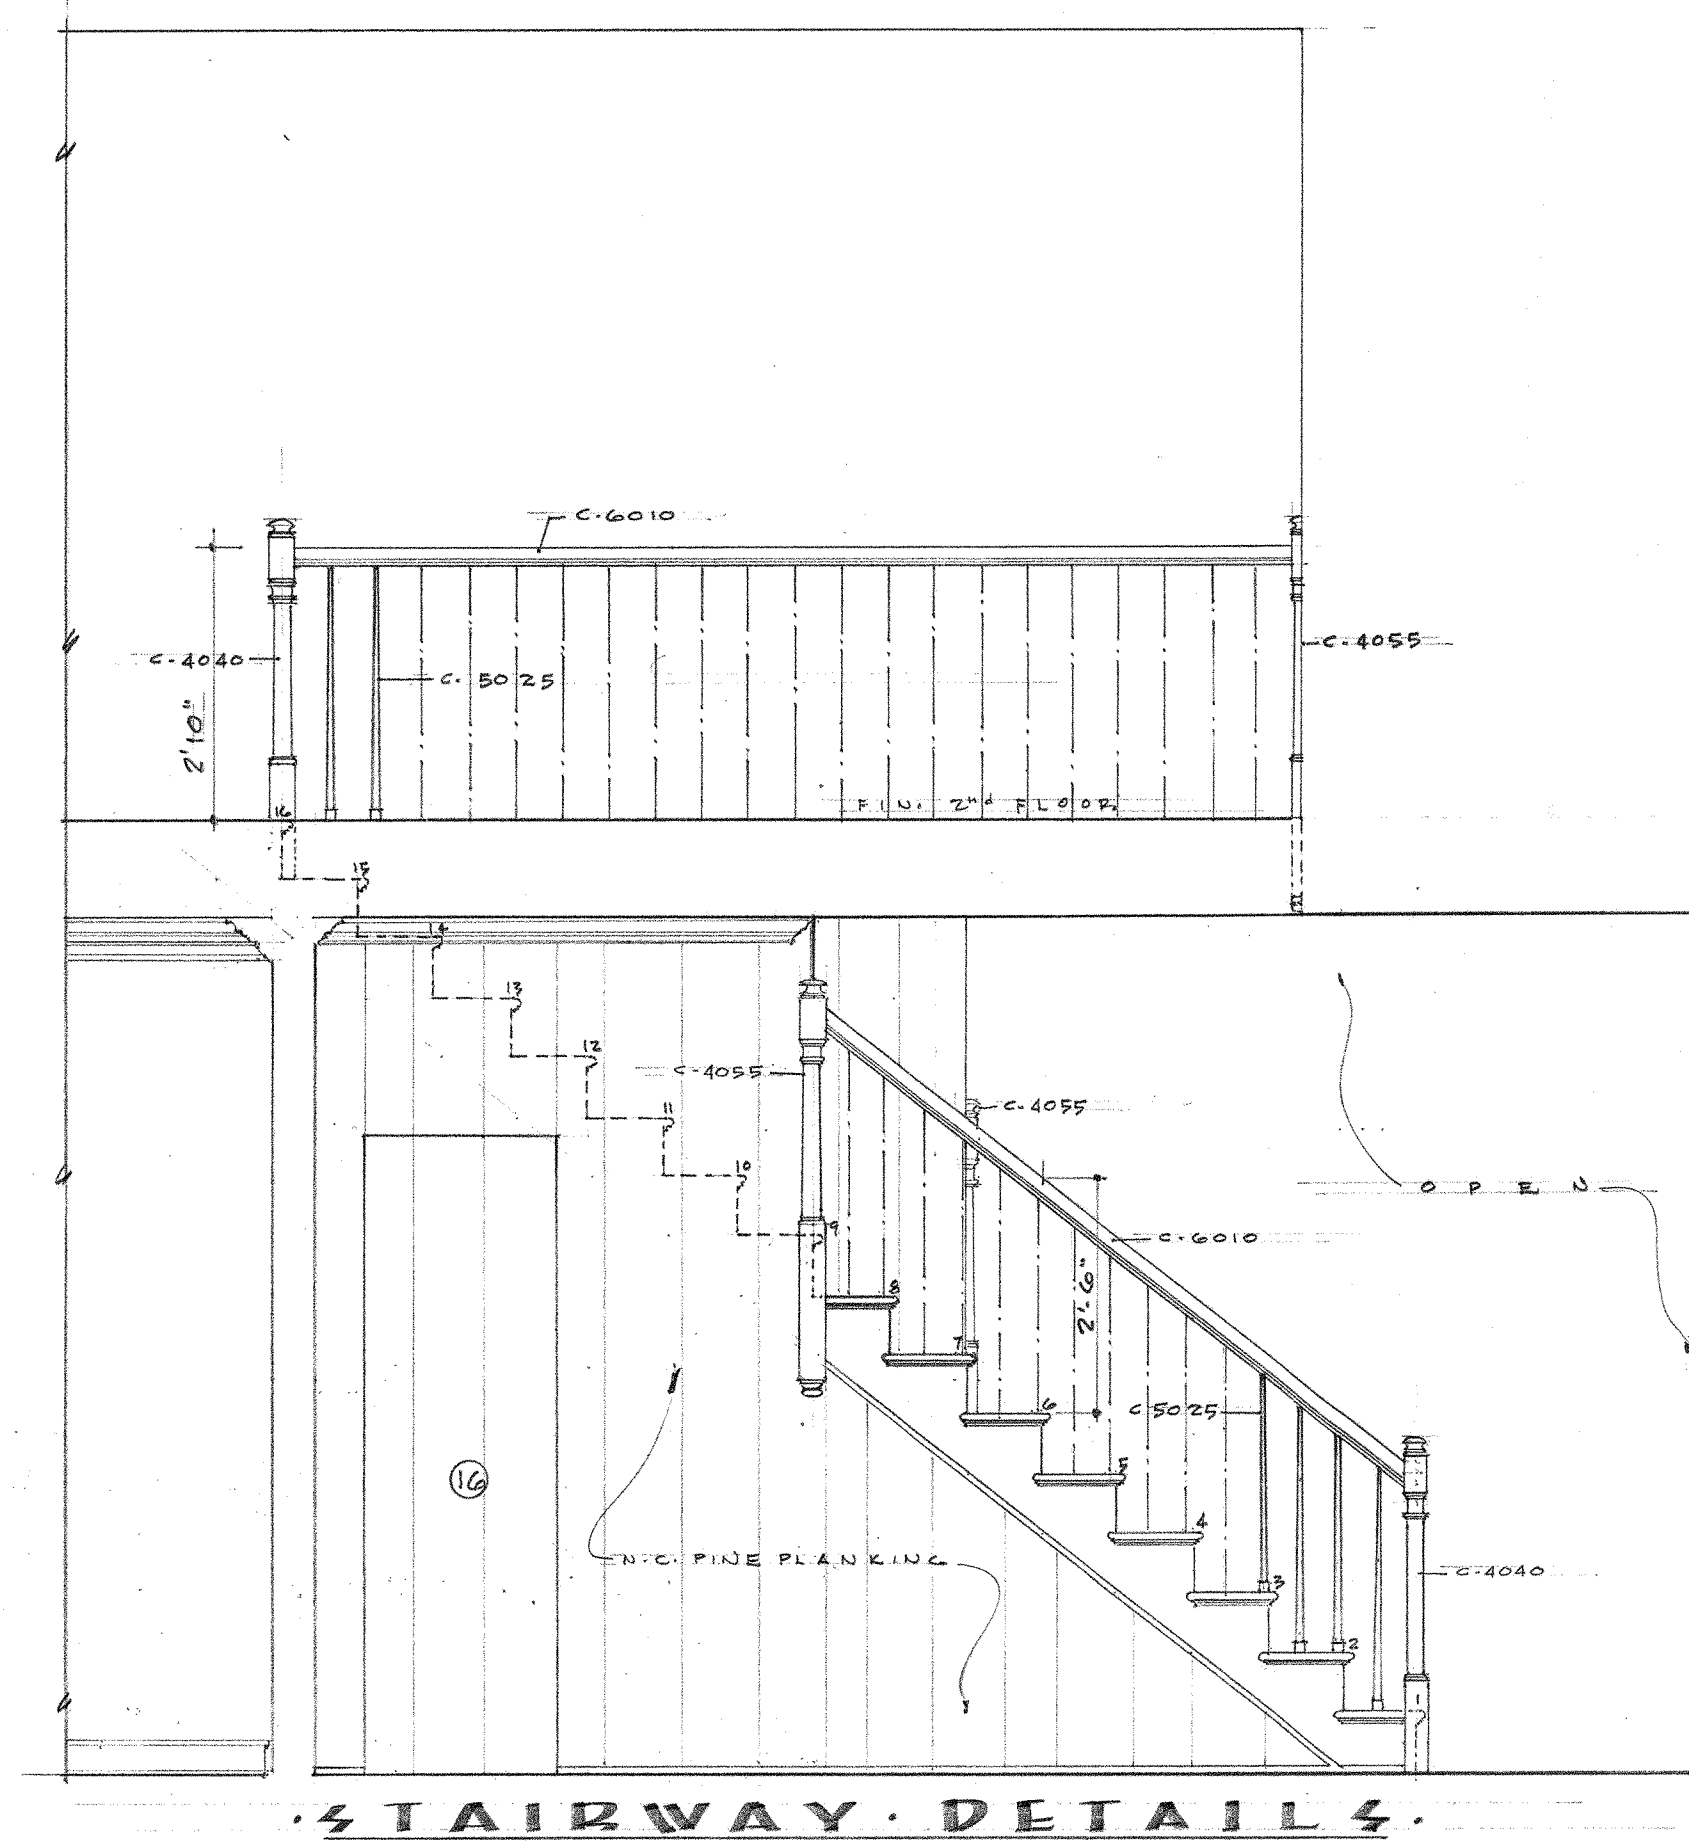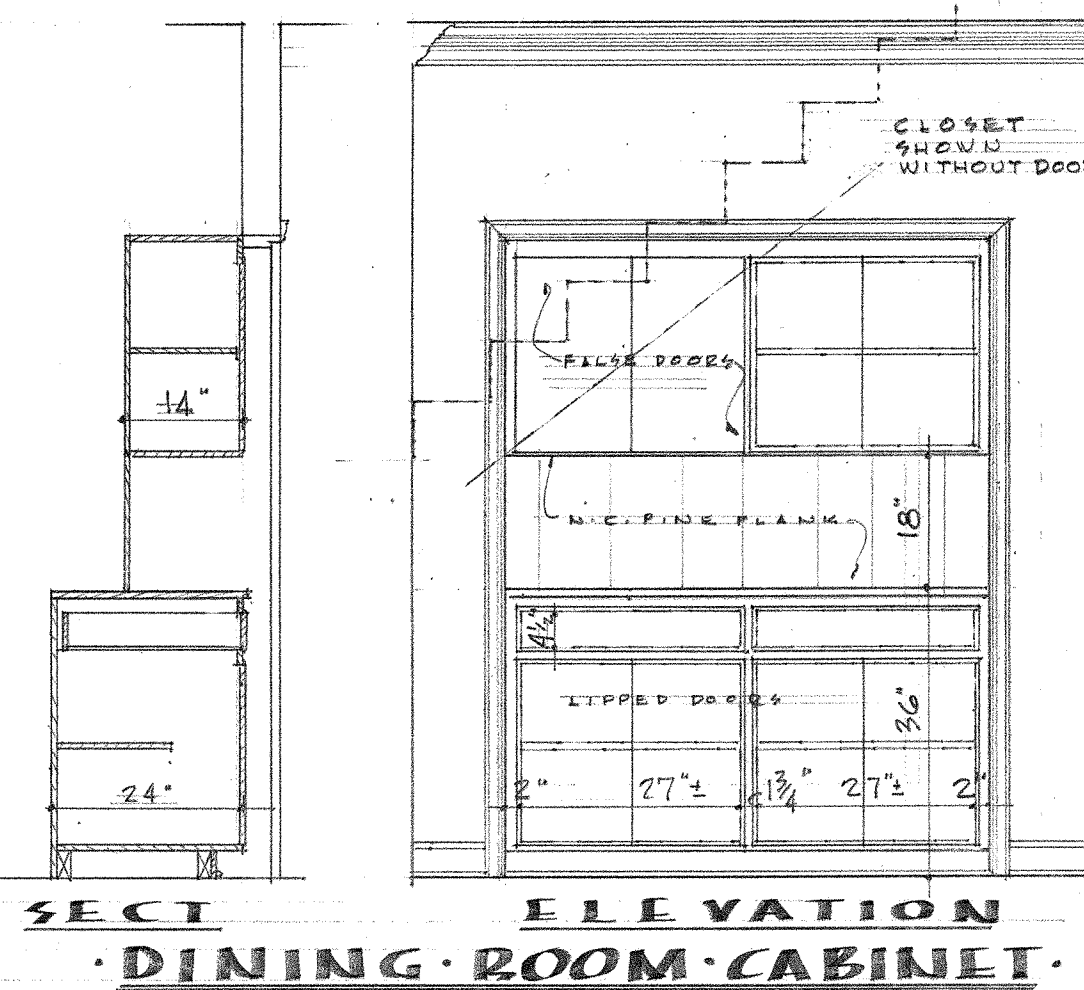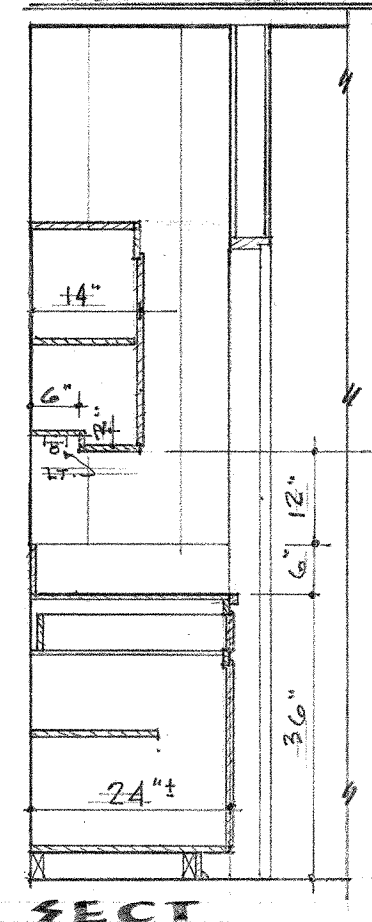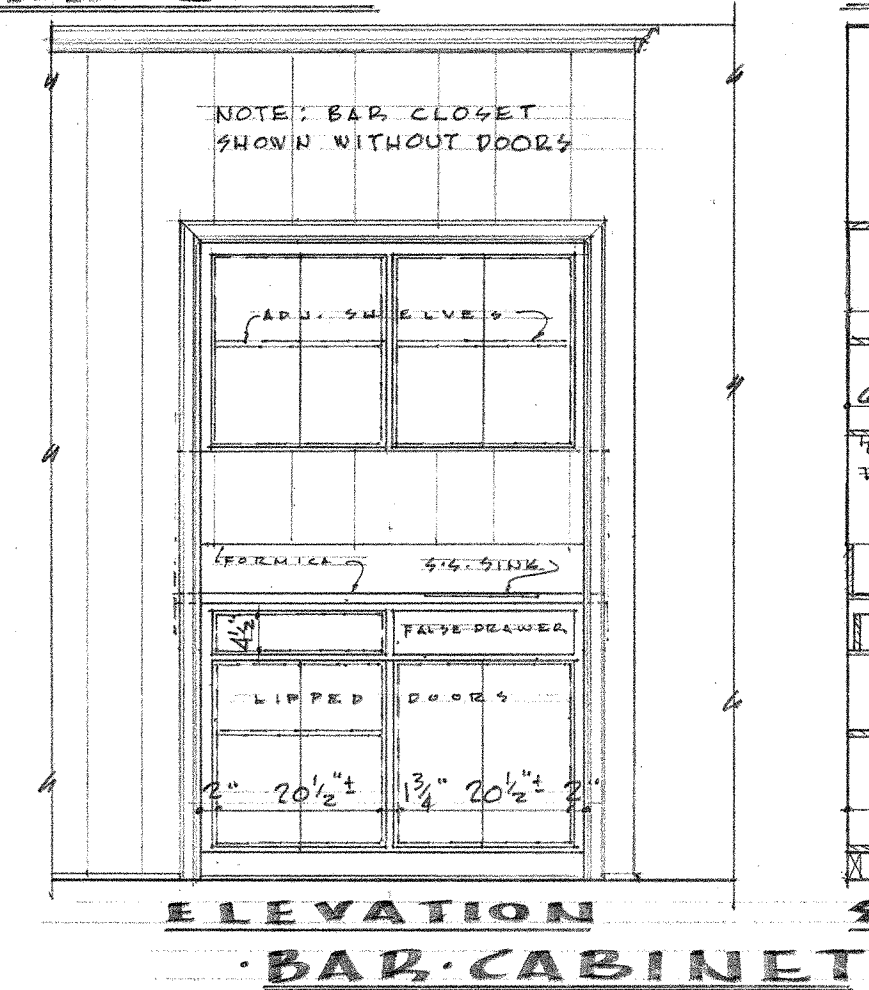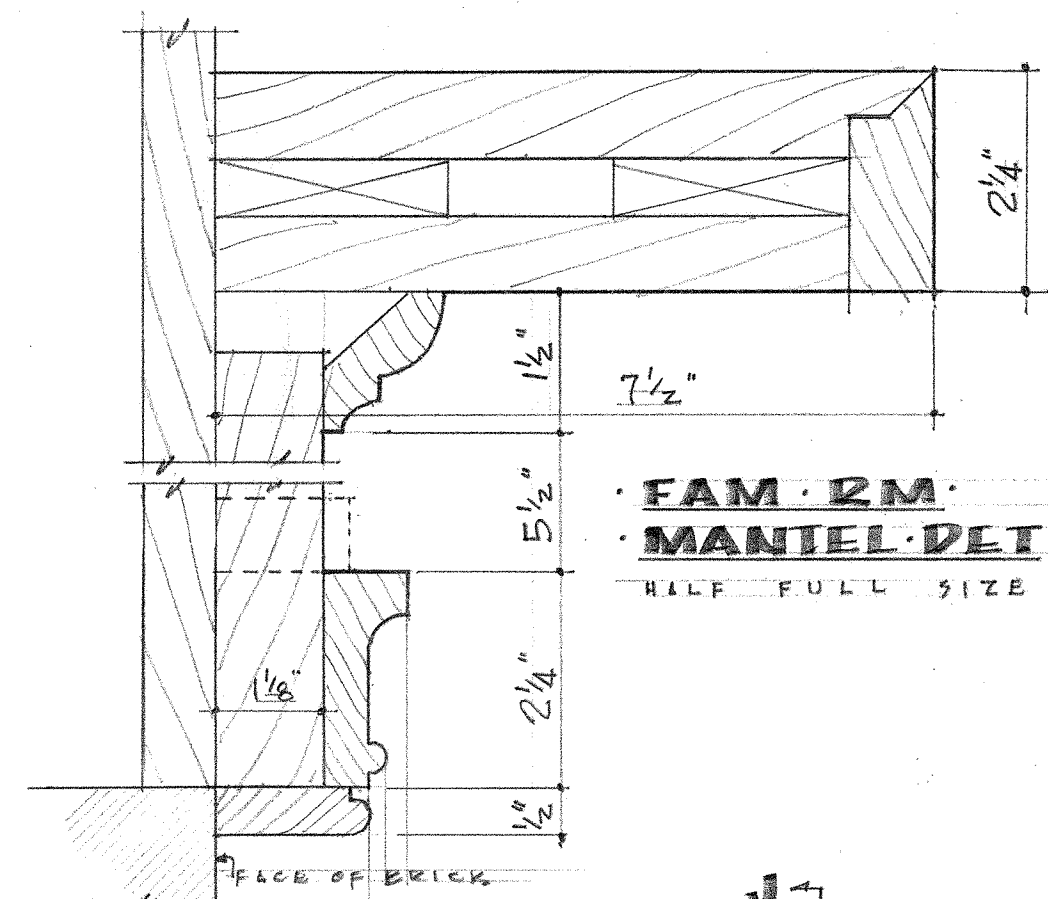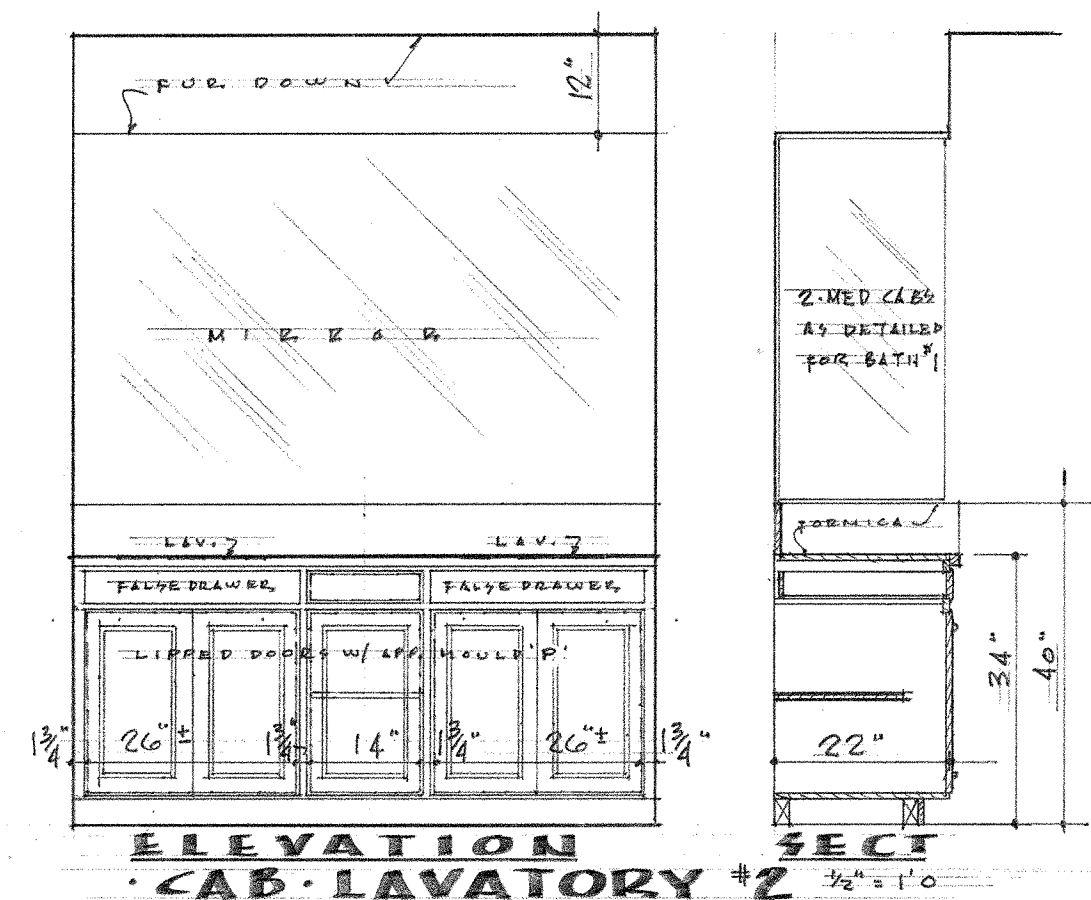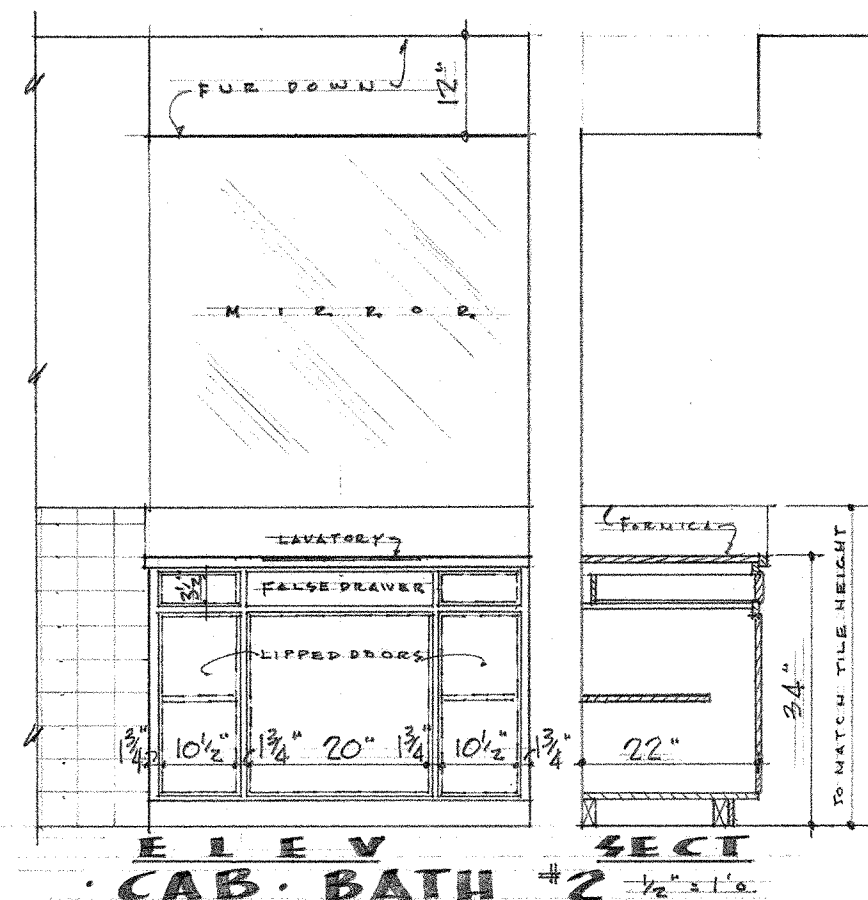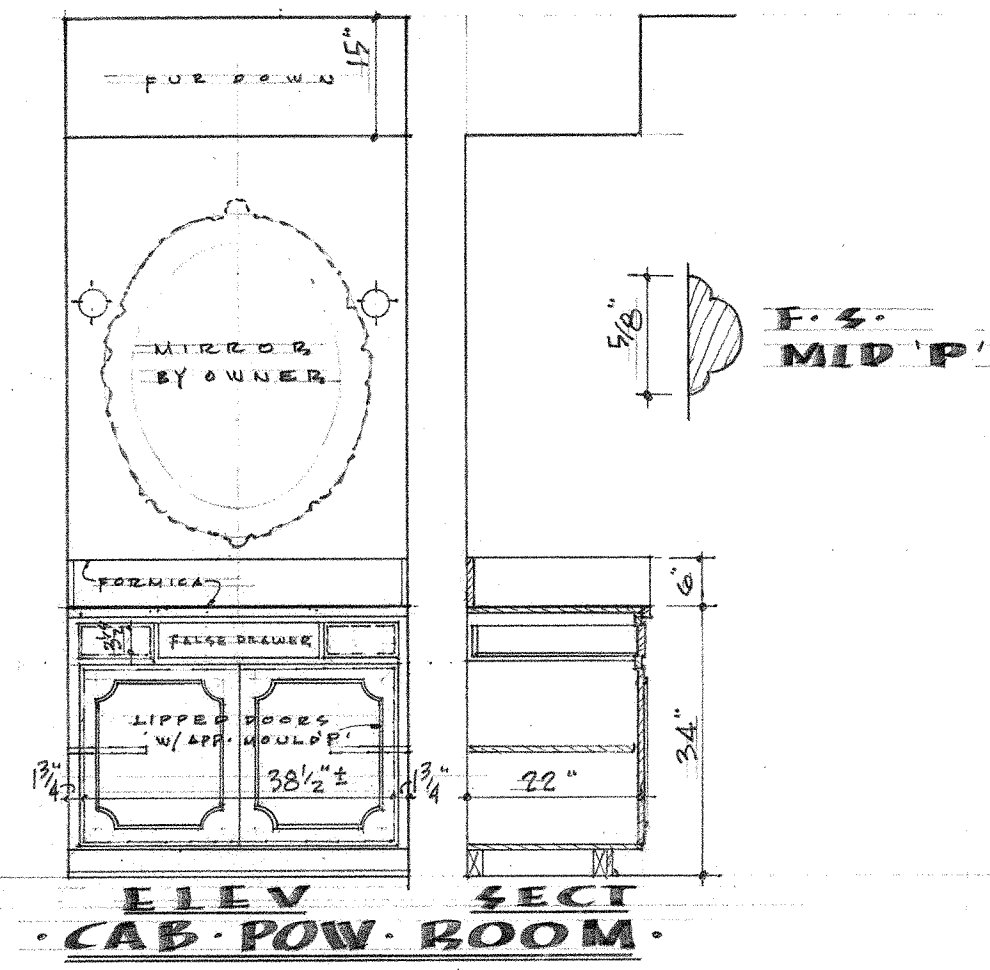


FAMILY ROOM CABINET DETS.

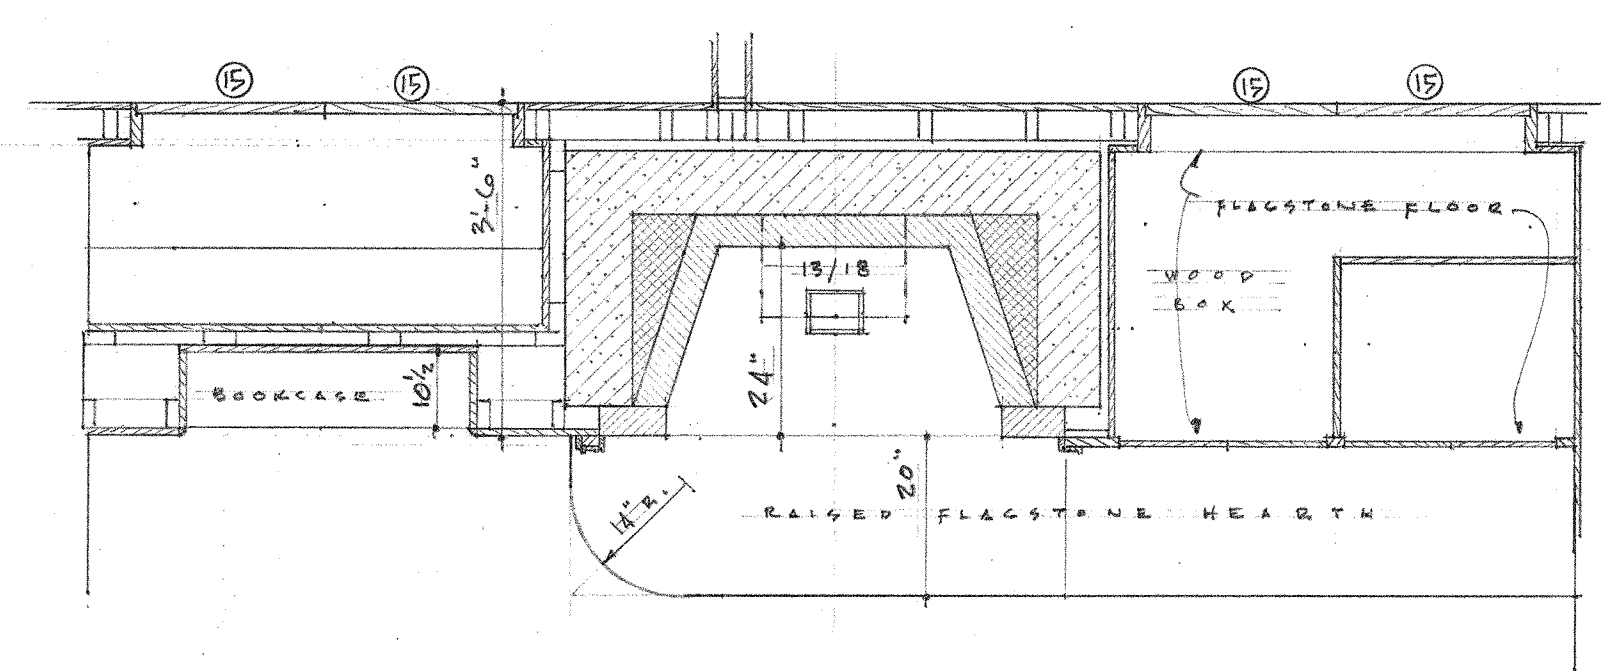

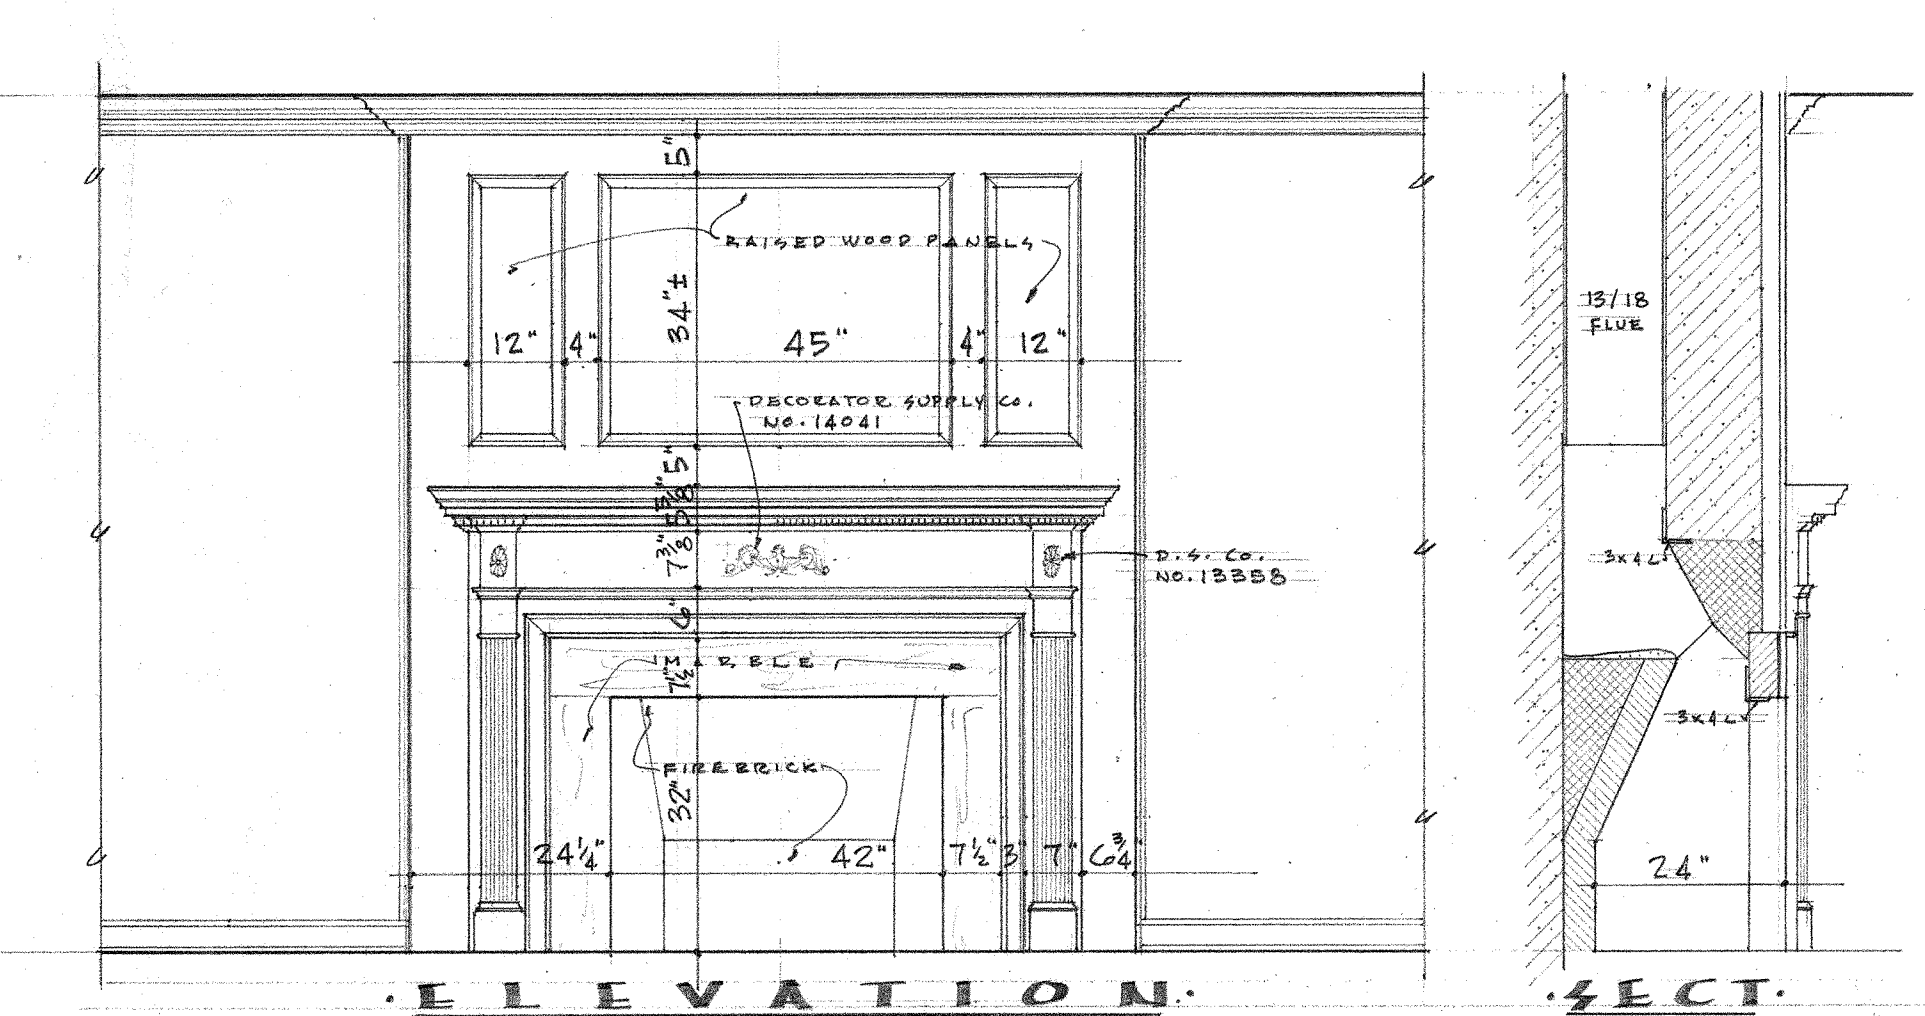


ELEVATION

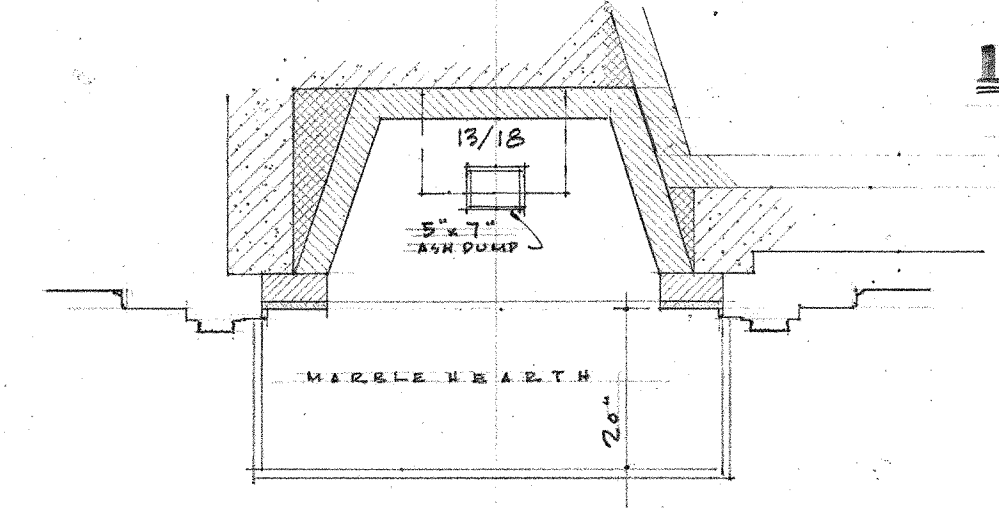

PLAN


1.B. FIREPLACE DETAILS

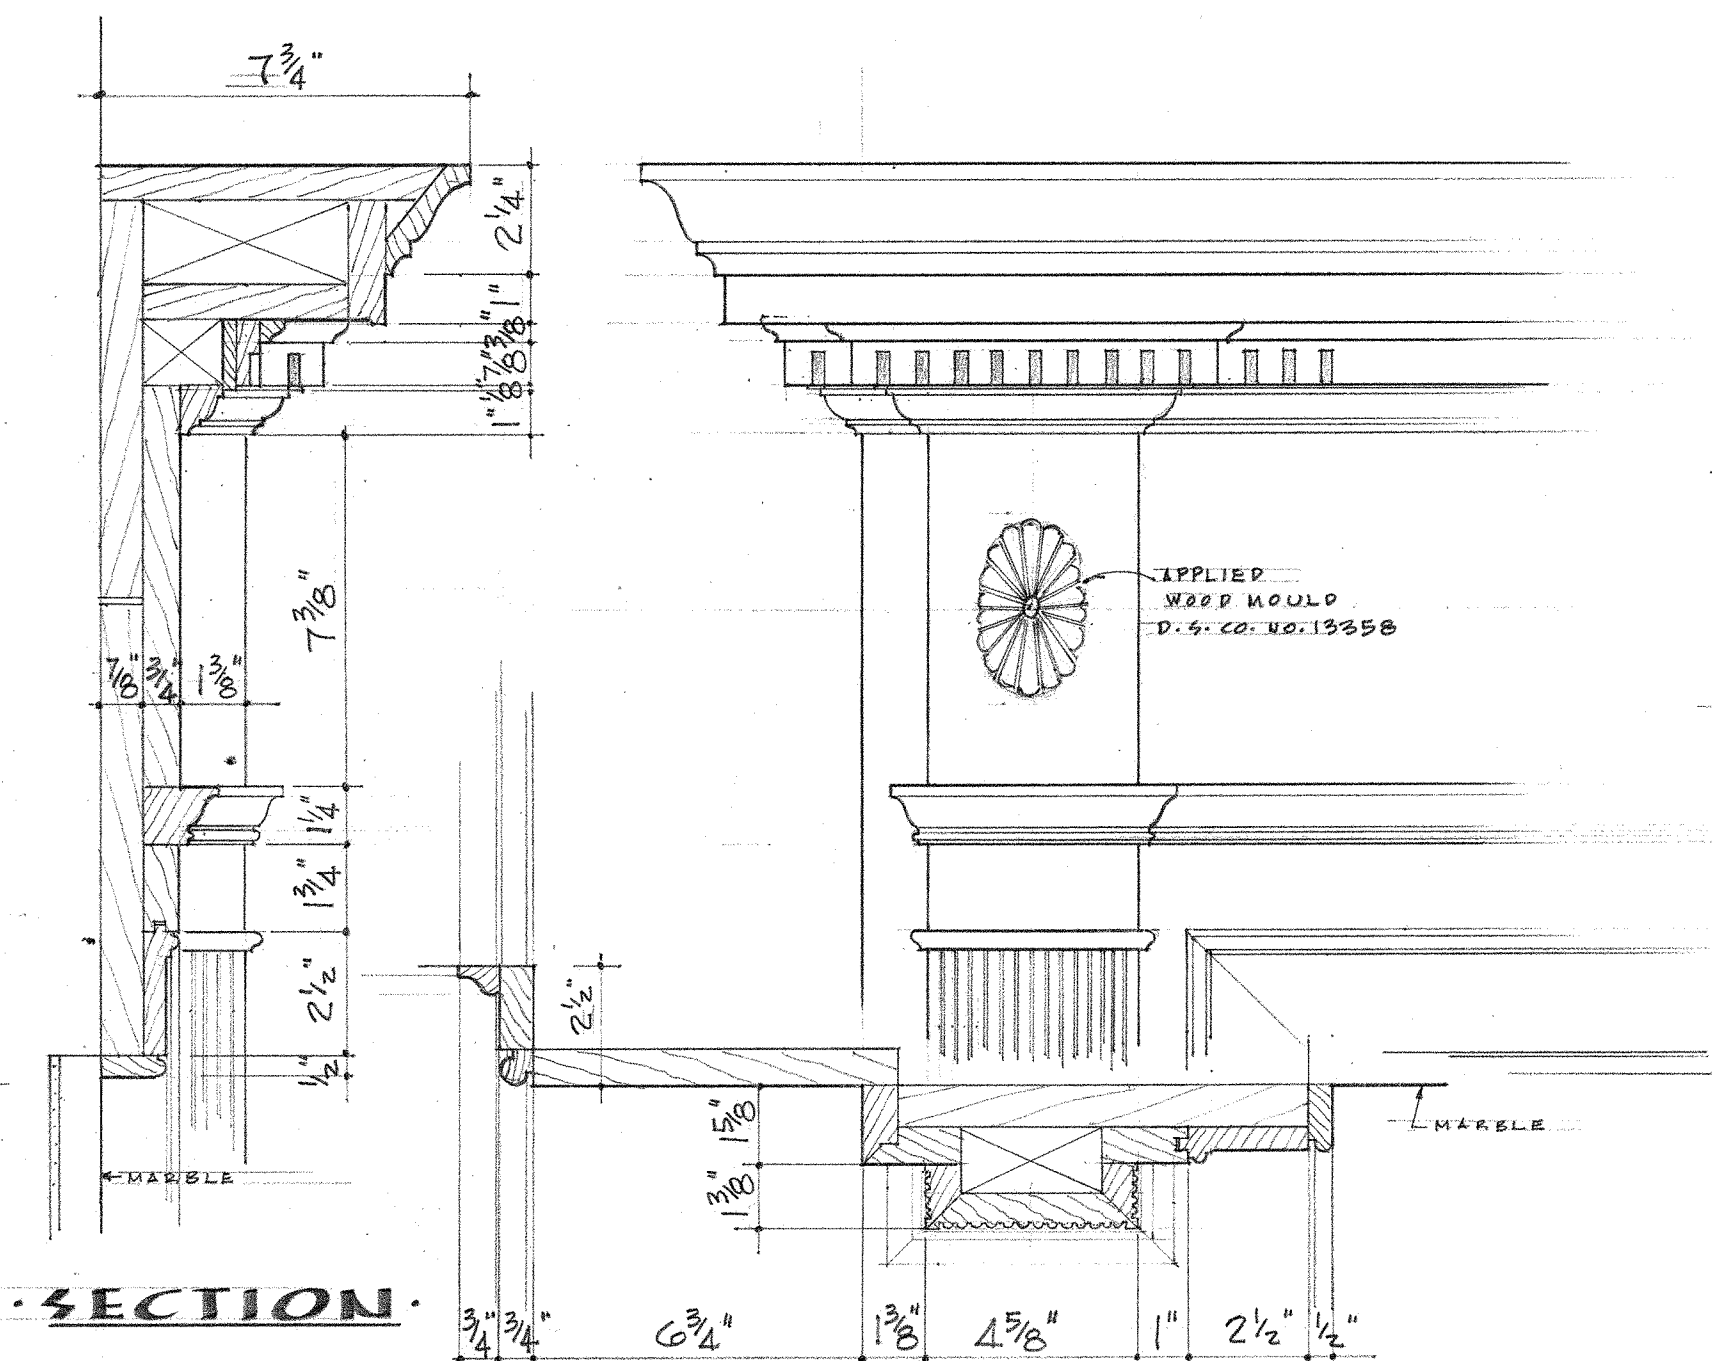

SECTION


ELEVATION

MANTEL DETAILS

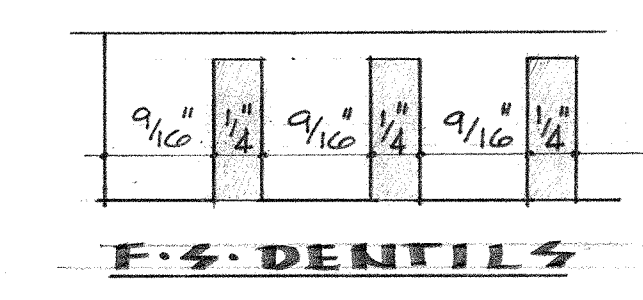


F.S. DENTILS

FINISH SCHEDULE													
ROOMS	WOOD TRIM MATERIAL	WOOD TRIM FINISH	FLOOR MATERIAL	FLOOR FINISH	WALL MATERIAL	WALL FINISH	CEILING MATERIAL	CEILING FINISH	PAINT	GLASS	GLASS FINISH	GLASS	GLASS FINISH
B A S E M E N T													
FURNACE ROOM	WHITE PINE	3 COATS PAINT	CONG.	NO	NO	NO	NO	NO	NO	NO	NO	NO	NO
STAIRWAY	WHITE PINE	3 COATS PAINT	CONG.	NO	NO	NO	NO	NO	NO	NO	NO	NO	NO
F I R S T F L O O R													
FOYER	WHITE PINE	3 COATS PAINT	CONG.	NO	NO	NO	NO	NO	NO	NO	NO	NO	NO
LIVING ROOM	"	"	"	"	"	"	"	"	"	"	"	"	"
DINING ROOM	"	"	"	"	"	"	"	"	"	"	"	"	"
FAMILY ROOM	"	"	"	"	"	"	"	"	"	"	"	"	"
BREAKFAST RM	"	"	"	"	"	"	"	"	"	"	"	"	"
HALL #1	"	"	"	"	"	"	"	"	"	"	"	"	"
LAUNDRY	"	"	"	"	"	"	"	"	"	"	"	"	"
KITCHEN	"	"	"	"	"	"	"	"	"	"	"	"	"
HALL #2	"	"	"	"	"	"	"	"	"	"	"	"	"
DEN	"	"	"	"	"	"	"	"	"	"	"	"	"
BED ROOM #1	"	"	"	"	"	"	"	"	"	"	"	"	"
CLOSETS	"	"	"	"	"	"	"	"	"	"	"	"	"
DRESSING RM	"	"	"	"	"	"	"	"	"	"	"	"	"
BATH #1	"	"	"	"	"	"	"	"	"	"	"	"	"
POWDER ROOM	"	"	"	"	"	"	"	"	"	"	"	"	"
LAVATORY #1	"	"	"	"	"	"	"	"	"	"	"	"	"
WORK SHOP	"	"	"	"	"	"	"	"	"	"	"	"	"
GARAGE	"	"	"	"	"	"	"	"	"	"	"	"	"
PORCH	"	"	"	"	"	"	"	"	"	"	"	"	"
STAIRWAY	"	"	"	"	"	"	"	"	"	"	"	"	"
PATIO	"	"	"	"	"	"	"	"	"	"	"	"	"
STEEL STAIRWAY	"	"	"	"	"	"	"	"	"	"	"	"	"
S E C O N D F L O O R													
HALL #3	"	"	"	"	"	"	"	"	"	"	"	"	"
BED ROOM #2	"	"	"	"	"	"	"	"	"	"	"	"	"
BED ROOM #3	"	"	"	"	"	"	"	"	"	"	"	"	"
BED ROOM #4	"	"	"	"	"	"	"	"	"	"	"	"	"
CLOSETS	"	"	"	"	"	"	"	"	"	"	"	"	"
BATH #2	"	"	"	"	"	"	"	"	"	"	"	"	"
BATH #3	"	"	"	"	"	"	"	"	"	"	"	"	"
LAVATORY #2	"	"	"	"	"	"	"	"	"	"	"	"	"
STORAGE CLOSET	"	"	"	"	"	"	"	"	"	"	"	"	"
BALCONY	"	"	"	"	"	"	"	"	"	"	"	"	"
ATTIC AREA	"	"	"	"	"	"	"	"	"	"	"	"	"

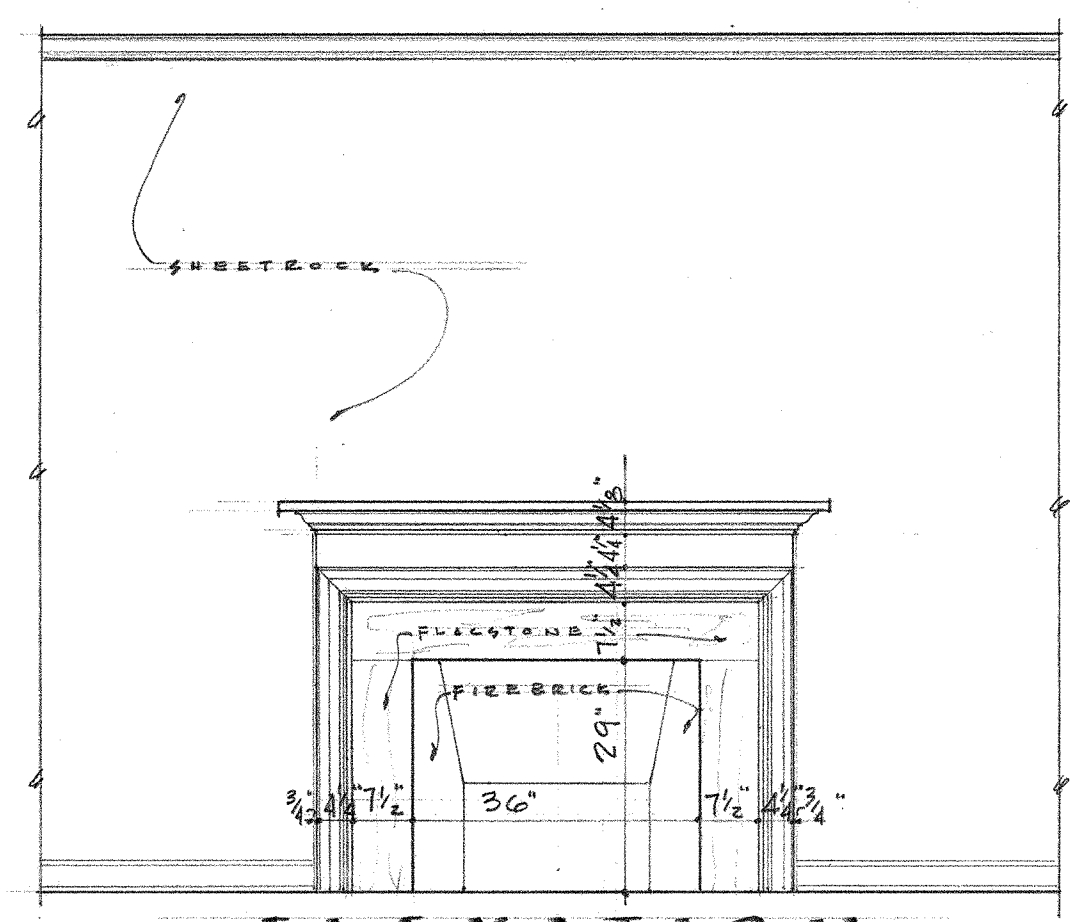


ELEVATION

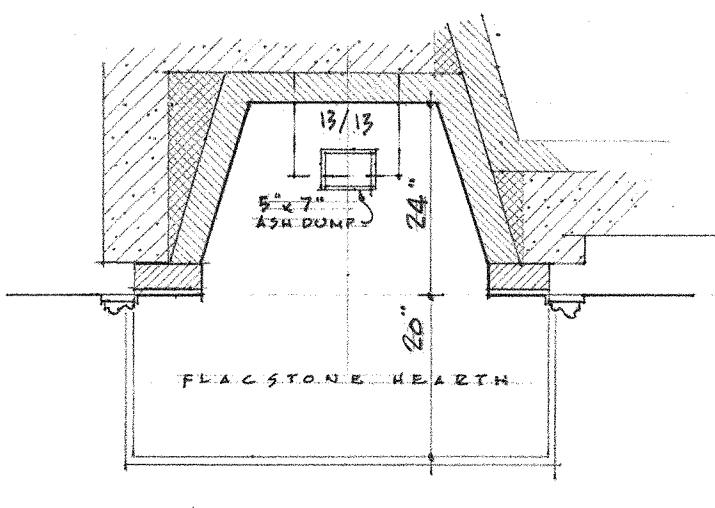


PLAN

B.R.#1 FIREPLACE DETS.

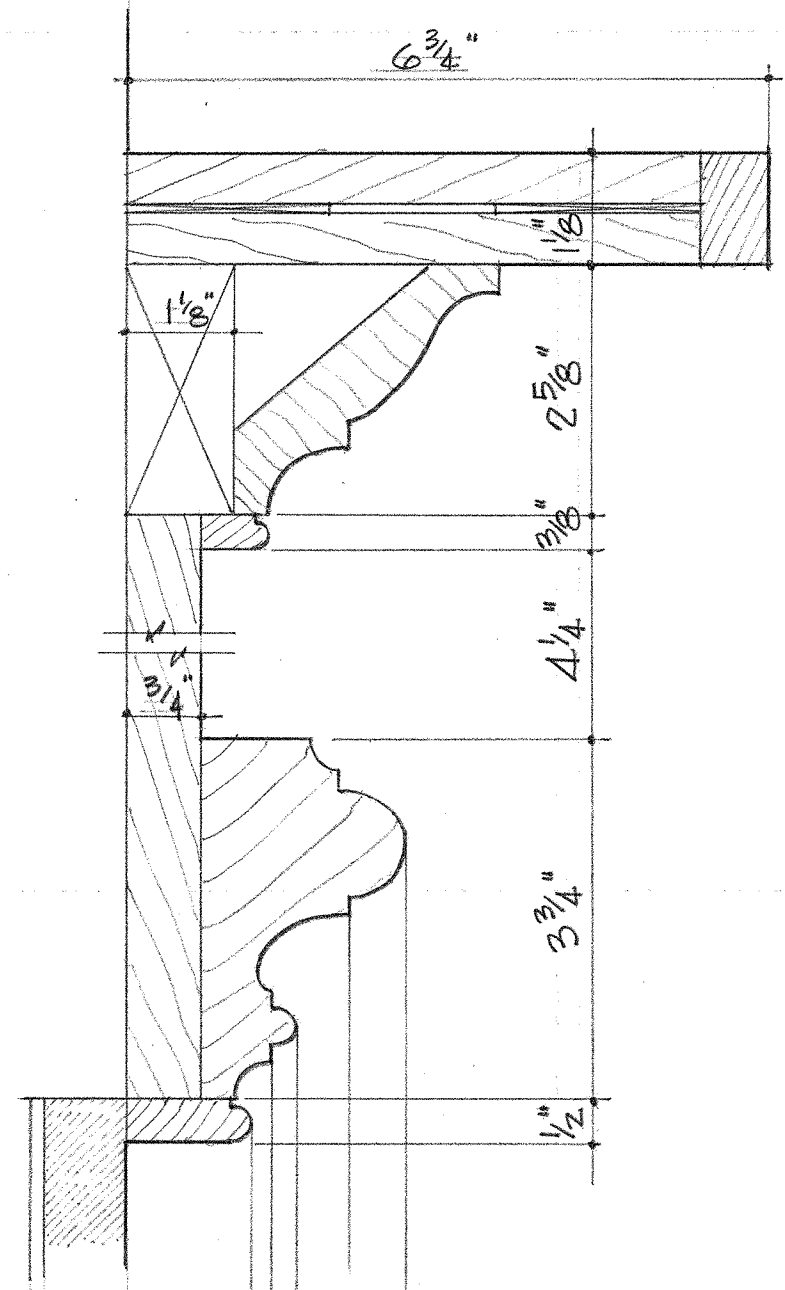


MANTEL DET.

HALF FULL SIZE

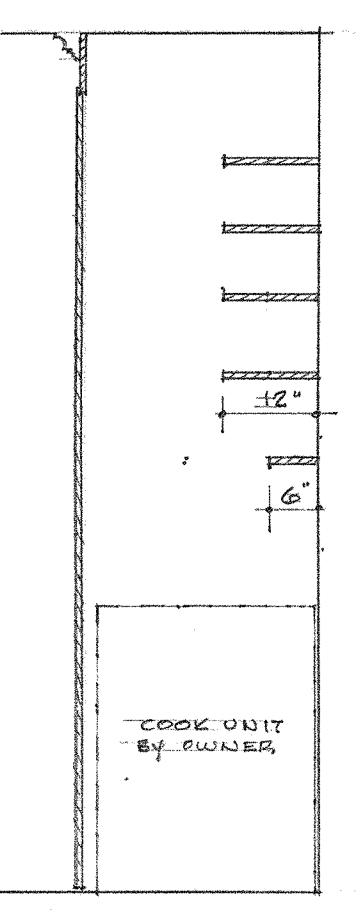


SECTION

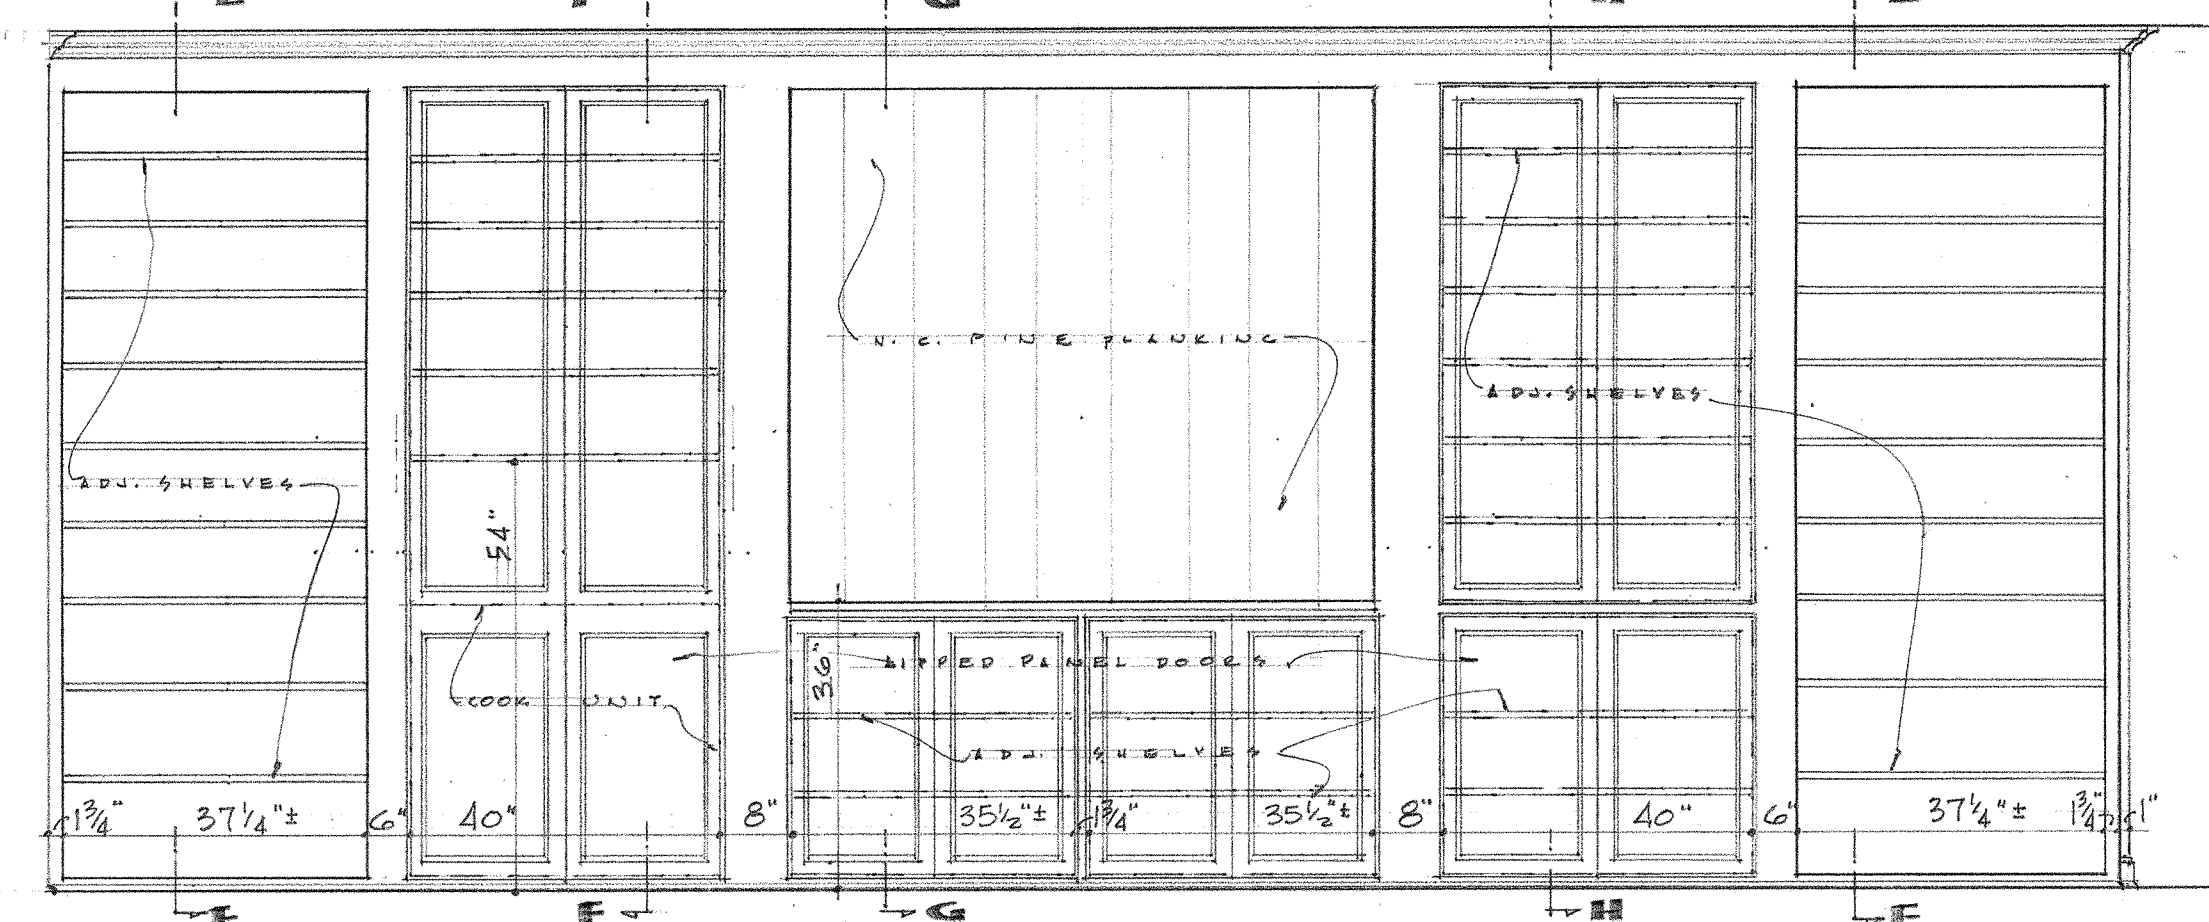


ELEVATION

DEN BOOKCASE WALL

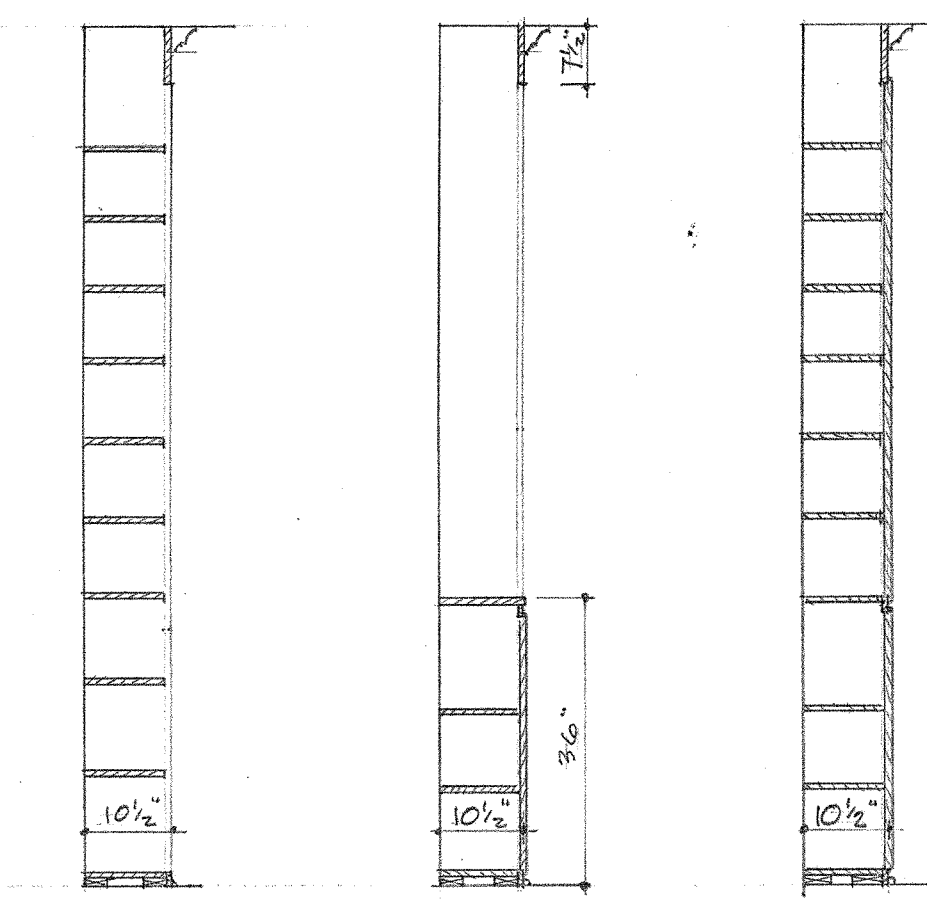


SECTION

SECTION

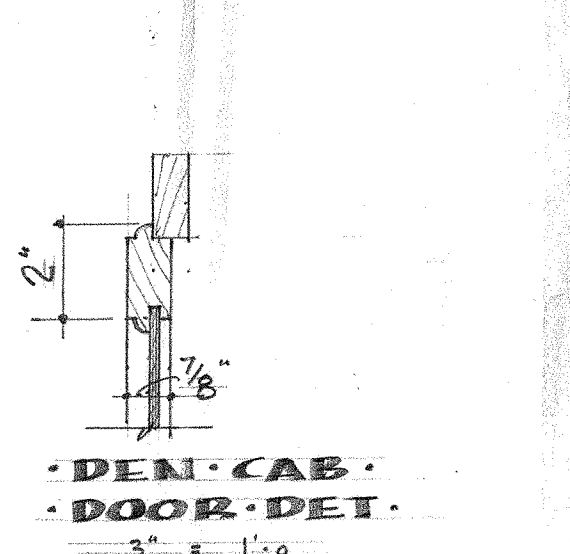


DEN CAB. DOOR DET.

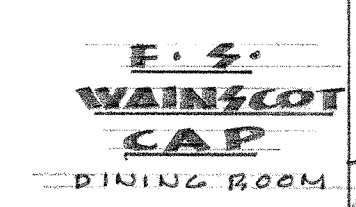


F.S. WAINGSCOT CAP


DINING ROOM

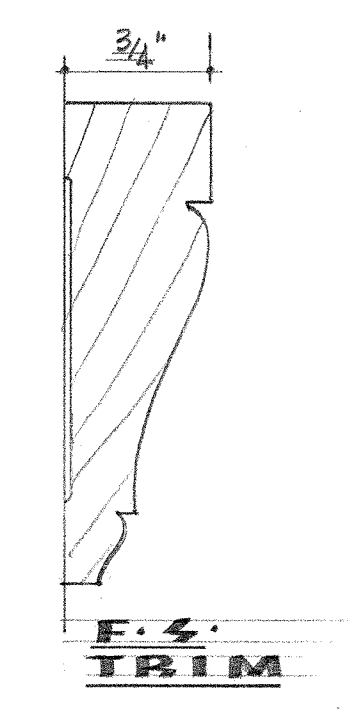

F.S. TRIM

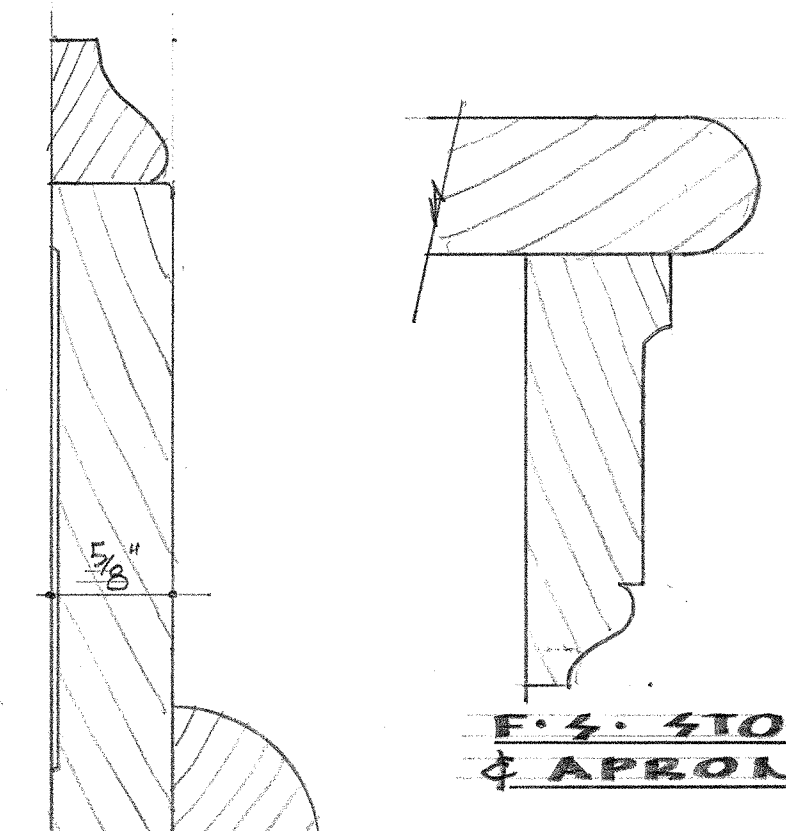


F.S. STOOL & APRON

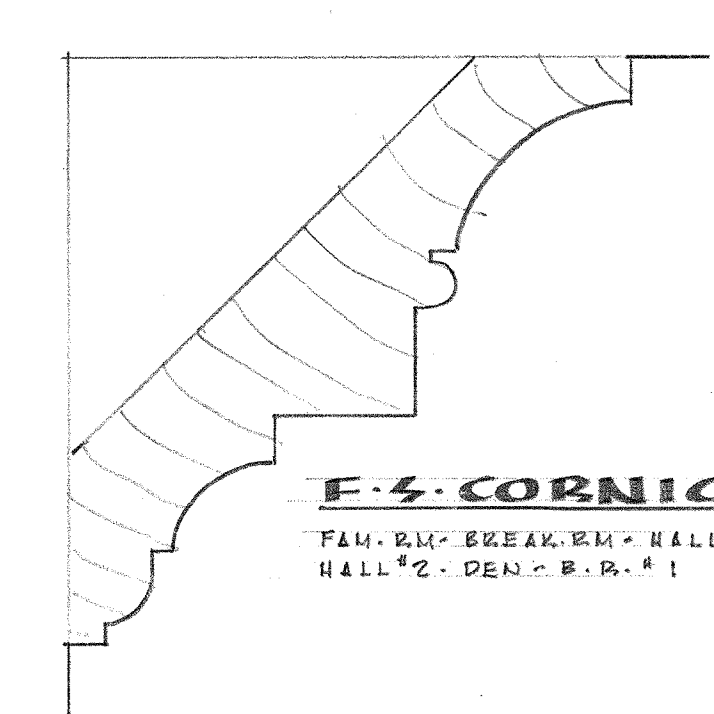


F.S. CORNICE

FAM. RM. BREAK. RM. HALL #1 HALL #2 DEN - B.R. #1

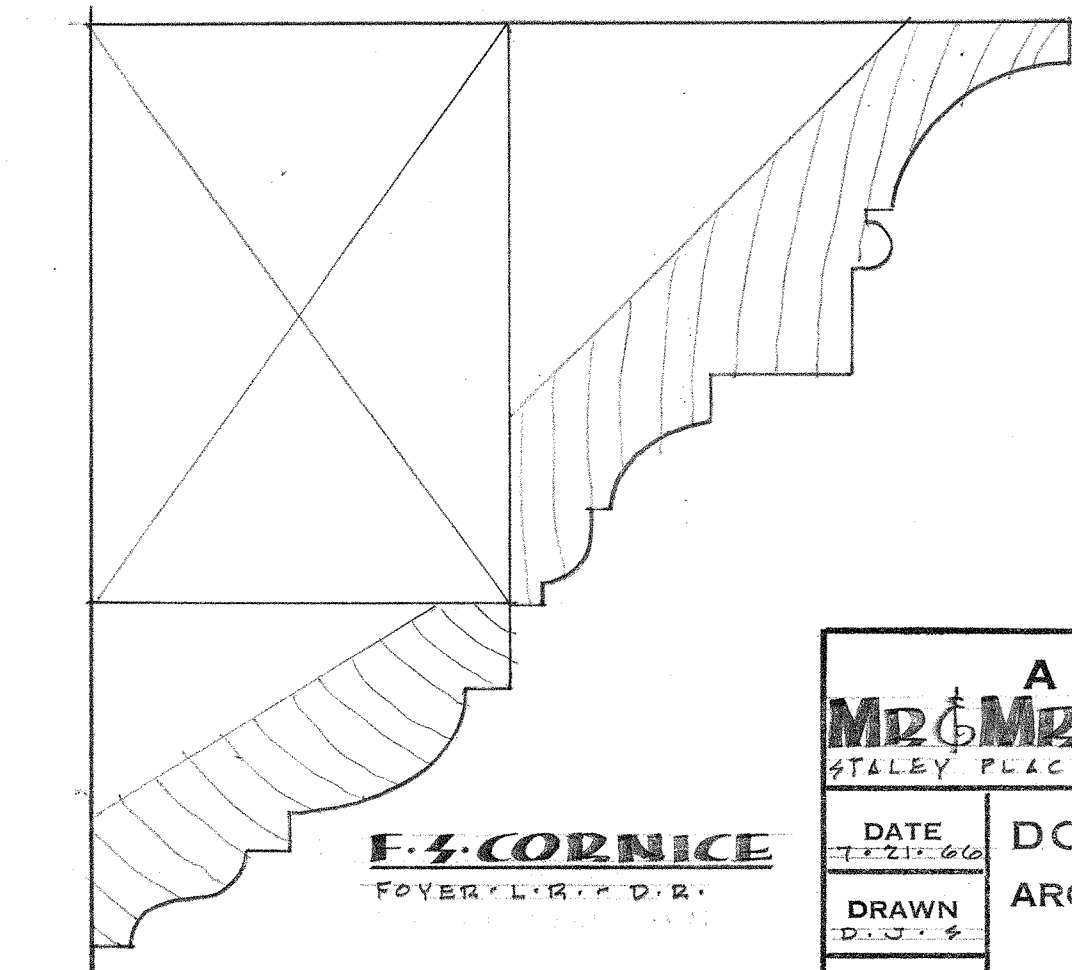

F.S. CORNICE

FOYER - L.R. - D.R.

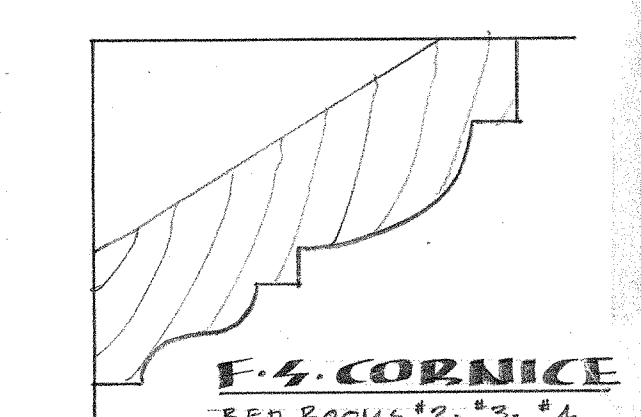

F.S. CORNICE



BED ROOMS #2, #3, #4

A RESIDENCE FOR
MRS. HOYD FLETCHER
 STALEY PLACE CROSSDALE DURHAM N.C.





DATE 7-21-66
 DRAWN D.J.S.
 CHECKED

DORIS J. STANLEY
 ARCHITECTURAL DESIGNER
 2909 HOPE VALLEY ROAD
 DURHAM, NORTH CAROLINA




SHEET
9
 of 9

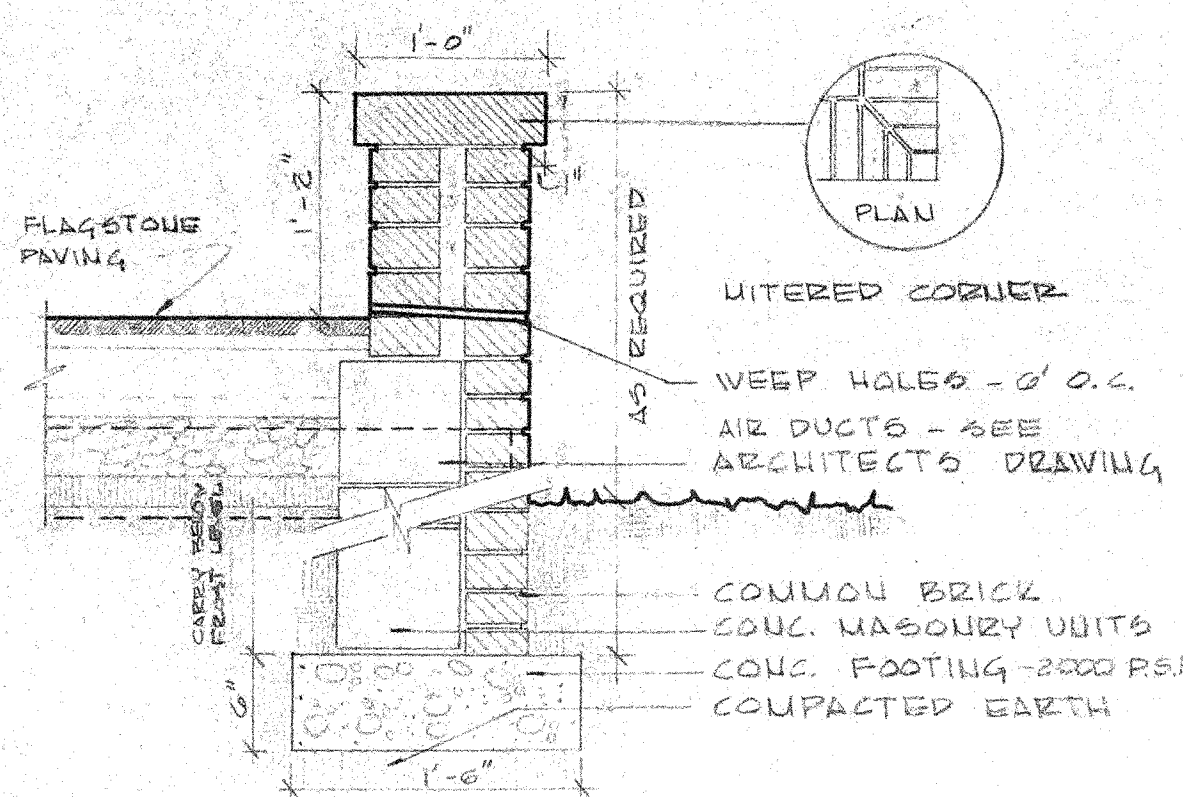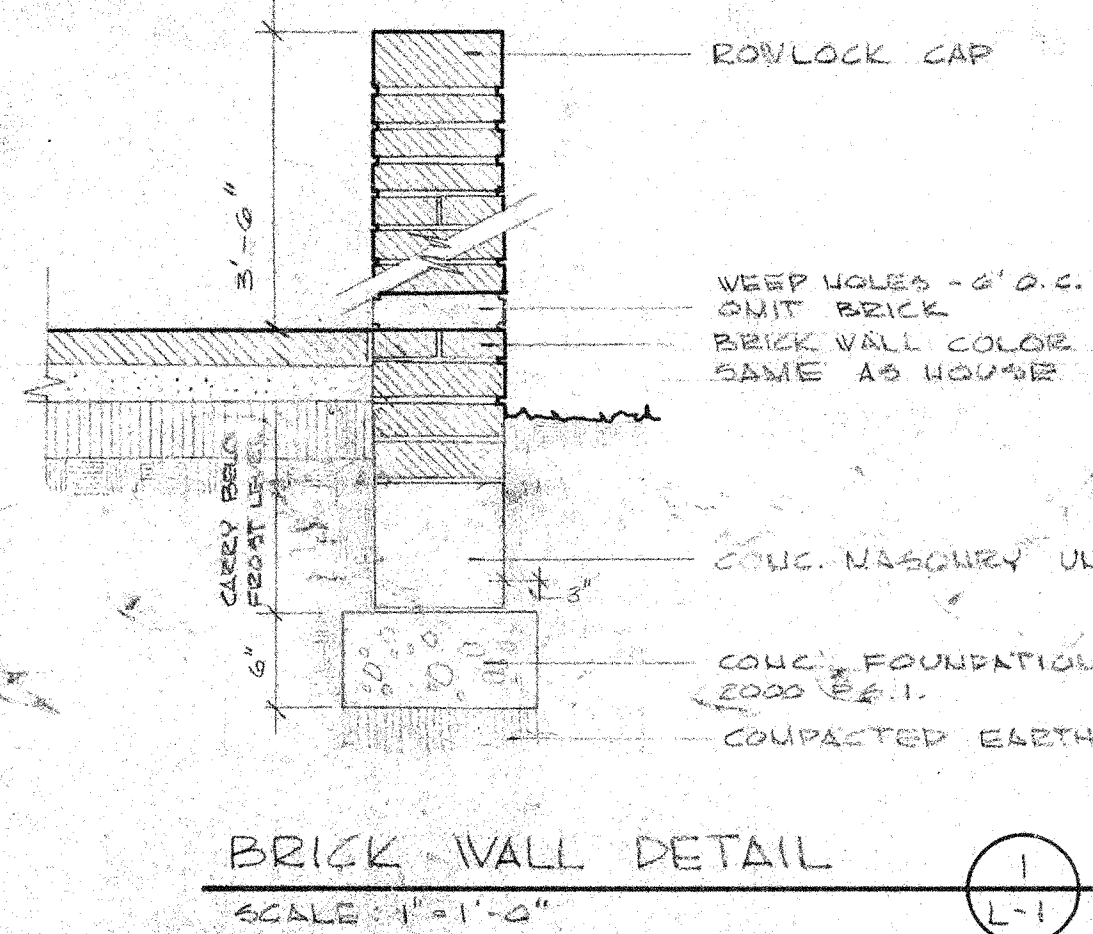

RETAINING WALL (2) L-1
SCALE: 1"=1'-0"

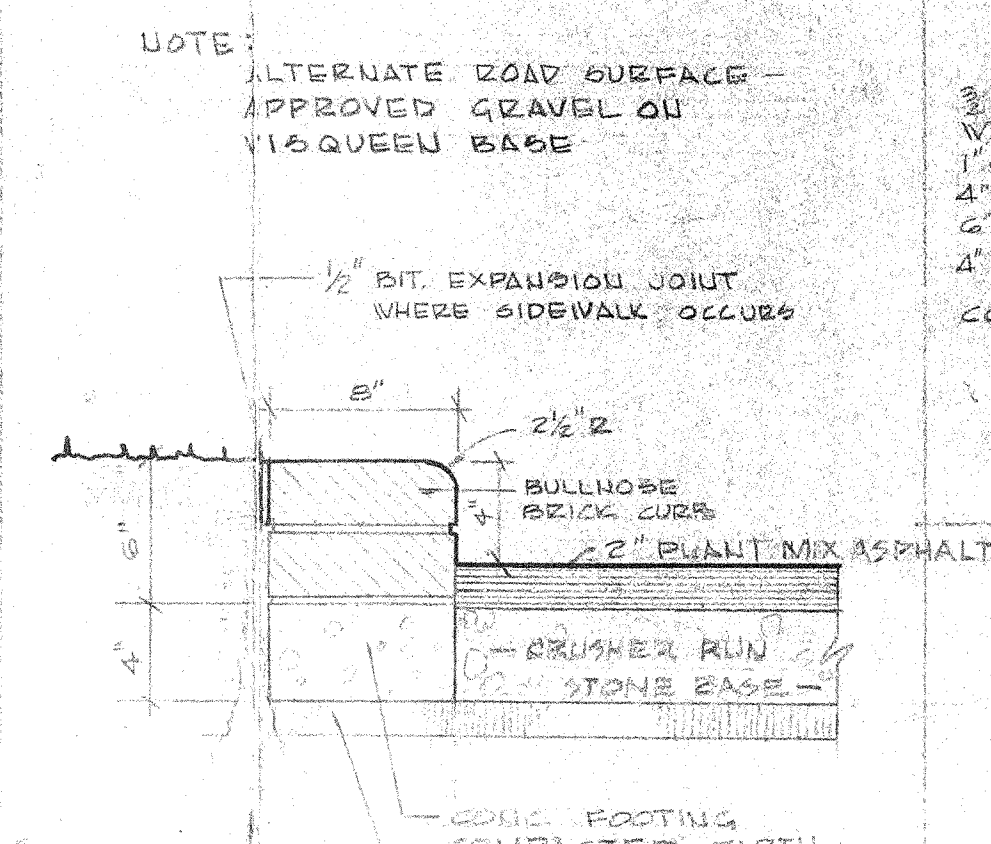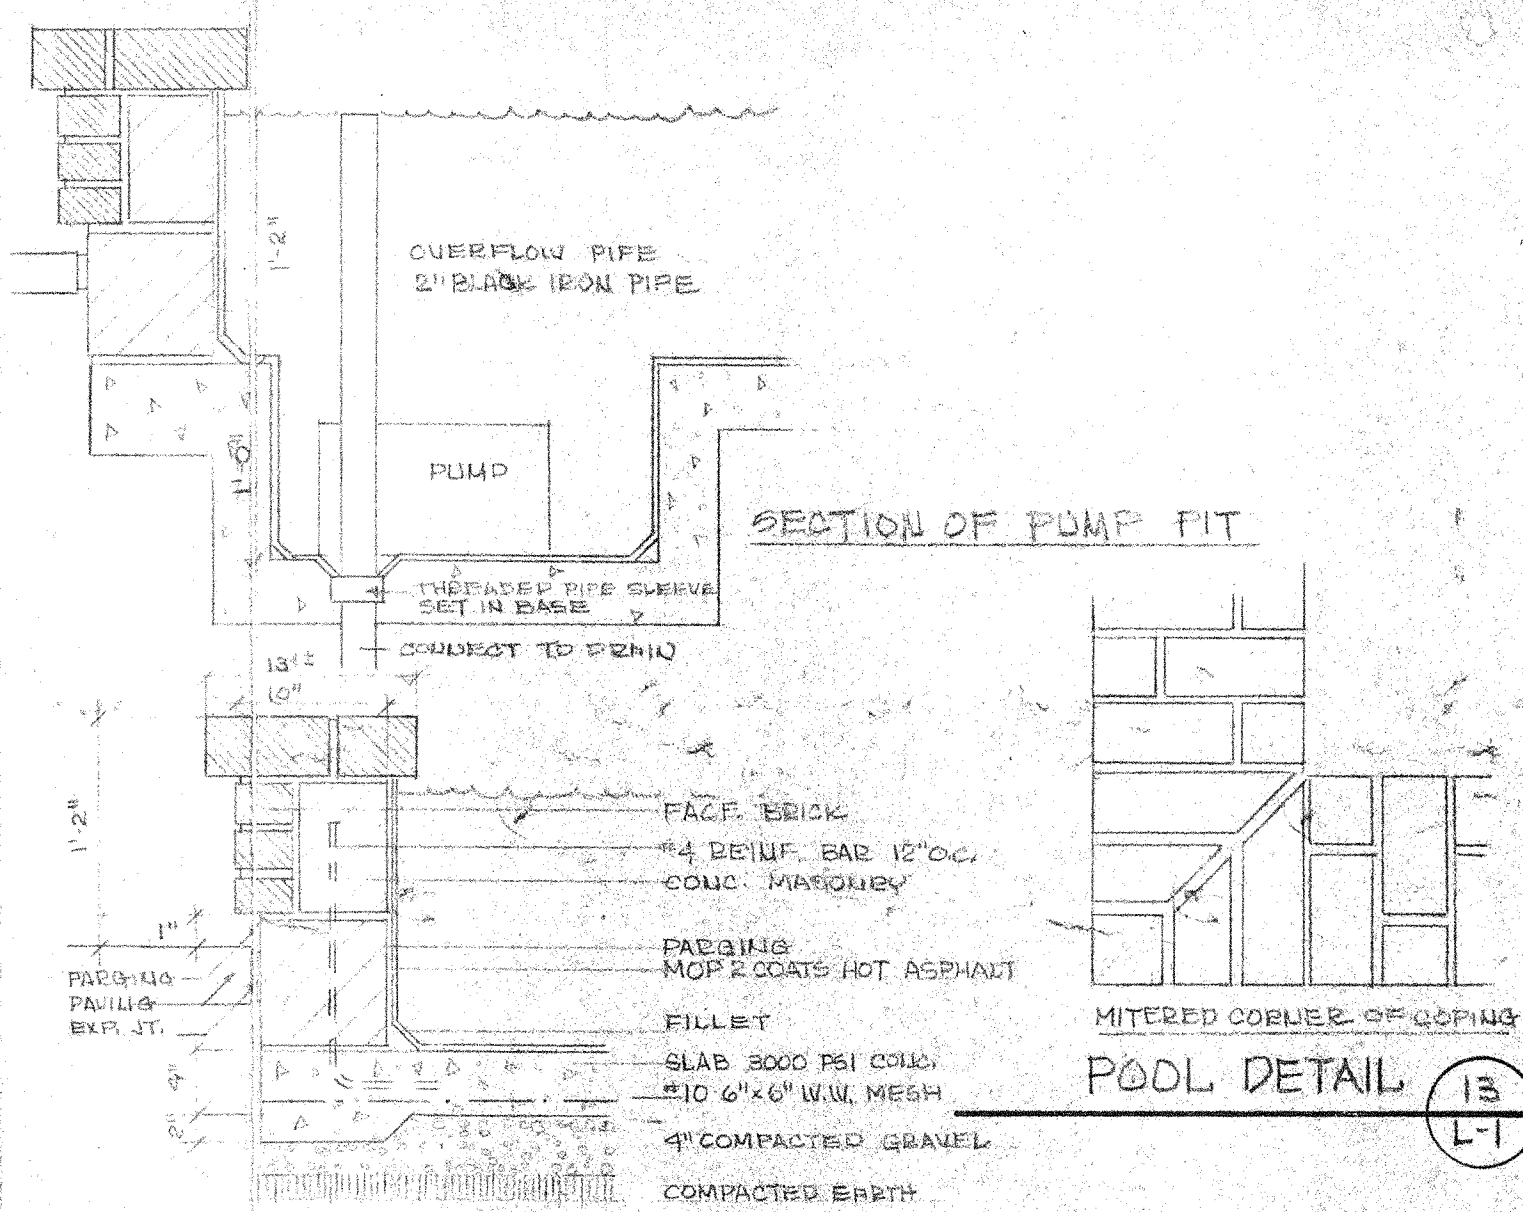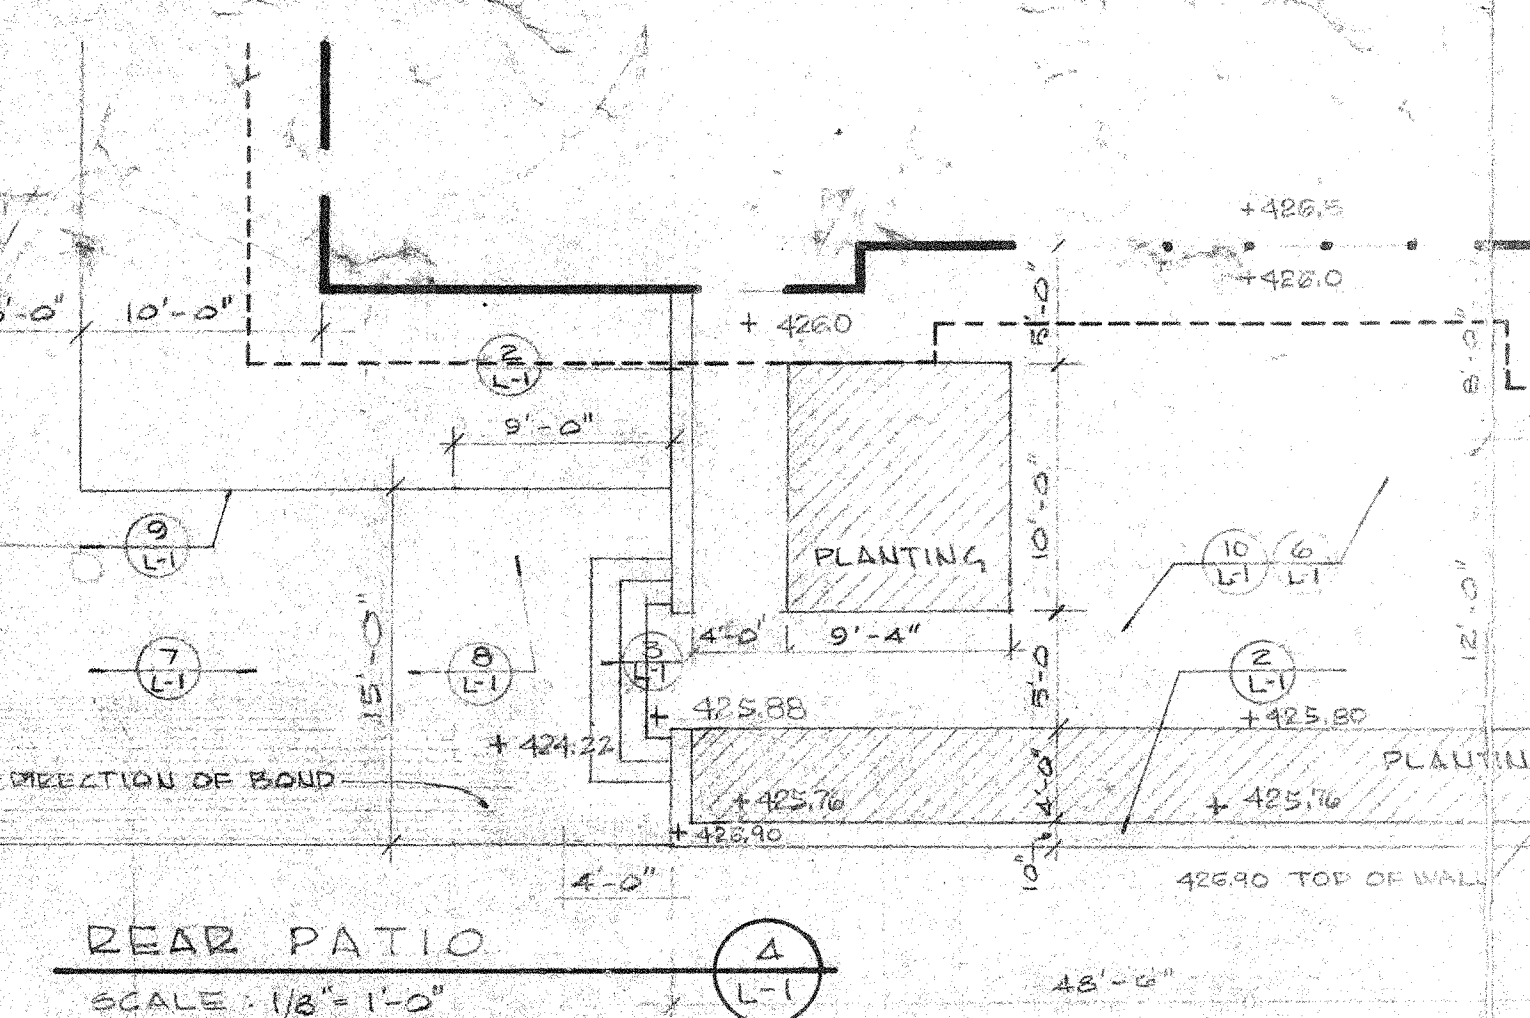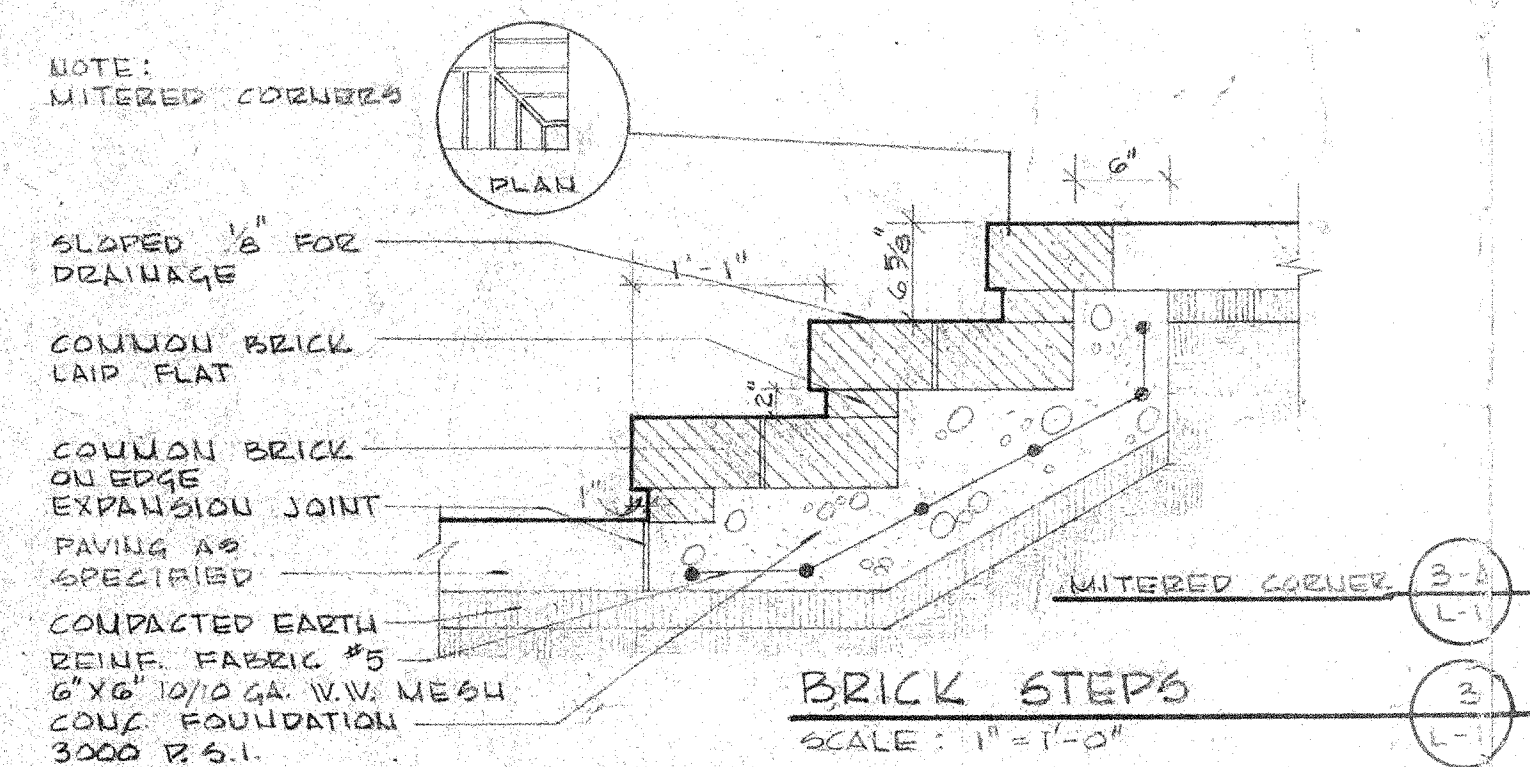

XL BRICK CURB (5) L-1
SCALE: 1 1/2"=1'-0"

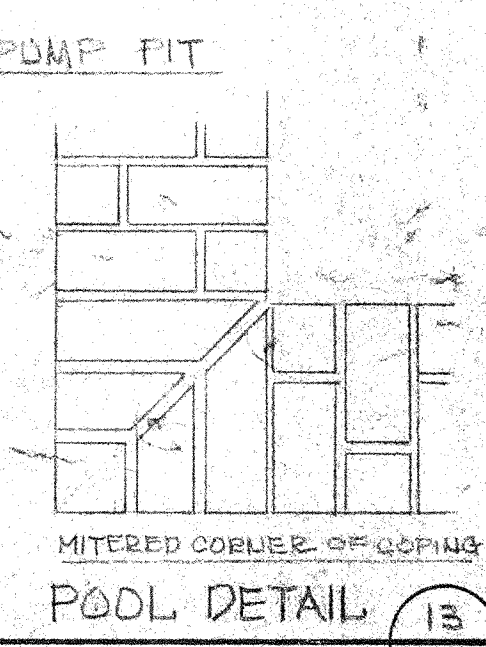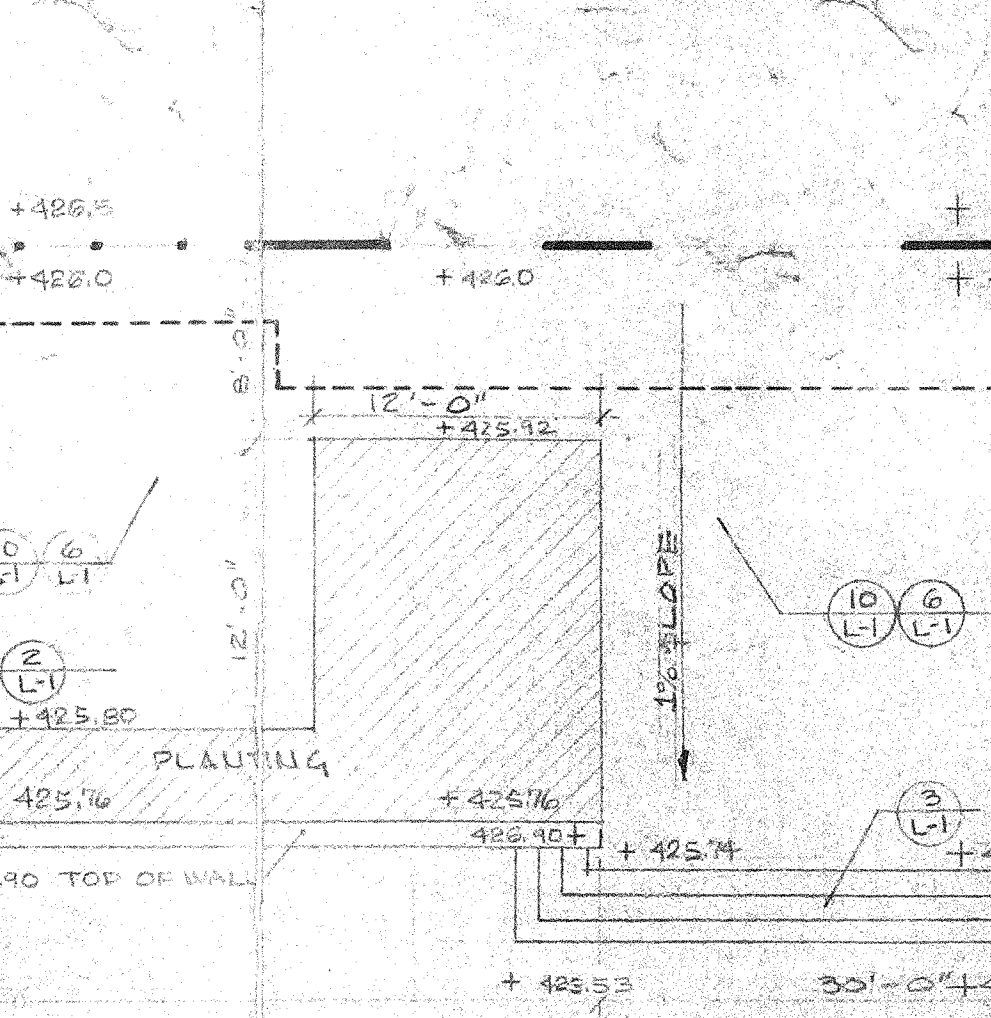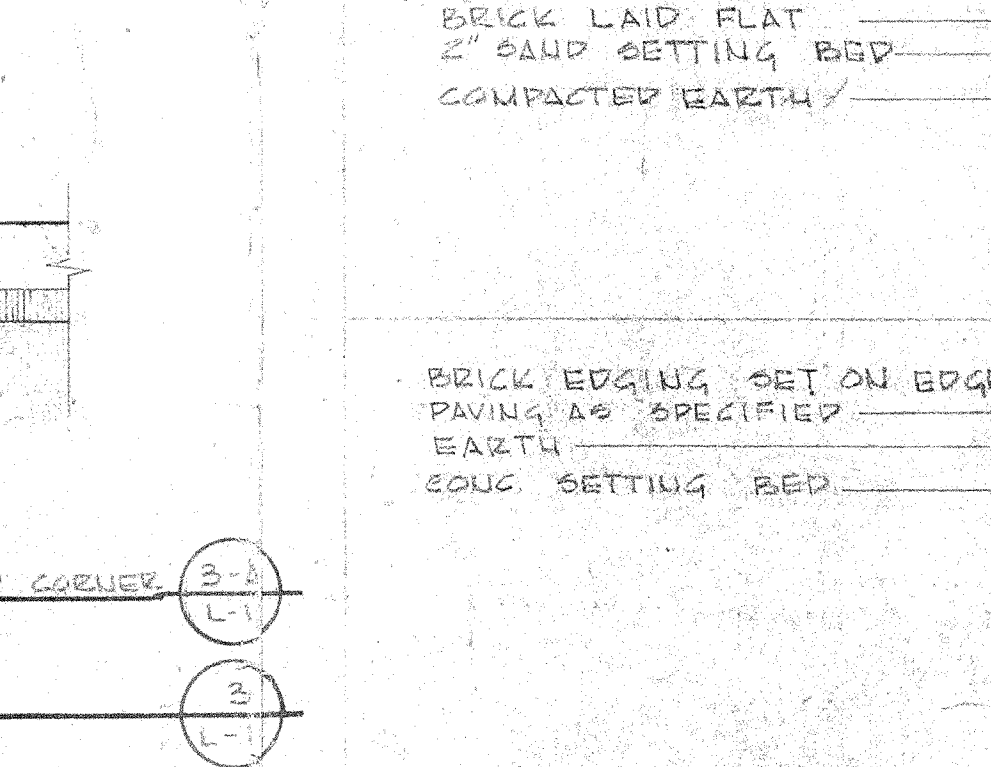

FLAGSTONE PAVING (6) L-1
SCALE: 1"=1'-0"

BRICK PATTERN (7) L-1
SCALE: 1"=1'-0"

BRICK ON SAND WALK (8) L-1
SCALE: 1"=1'-0"

BRICK EDGING (9) L-1
SCALE: 1"=1'-0"

NOTE: SCHEDULE PER UNIT FOR 25.62 FT. ONLY

SCHEDULE PER UNIT



PCS.	SIZE	NO.
5	5 1/2" X 5 1/2"	1
6	5 1/2" X 5 1/2"	2
6	5 1/2" X 11 1/2"	3
1	5 1/2" X 14 1/2"	4
6	8 1/2" X 8 1/2"	5
9	8 1/2" X 11 1/2"	6
4	8 1/2" X 14 1/2"	7
4	11 1/2" X 11 1/2"	8

FLAGSTONE PAVING (6) L-1
SCALE: 1"=1'-0"


BRICK PATTERN (7) L-1
SCALE: 1"=1'-0"

BRICK ON SAND WALK (8) L-1
SCALE: 1"=1'-0"

BRICK EDGING (9) L-1
SCALE: 1"=1'-0"

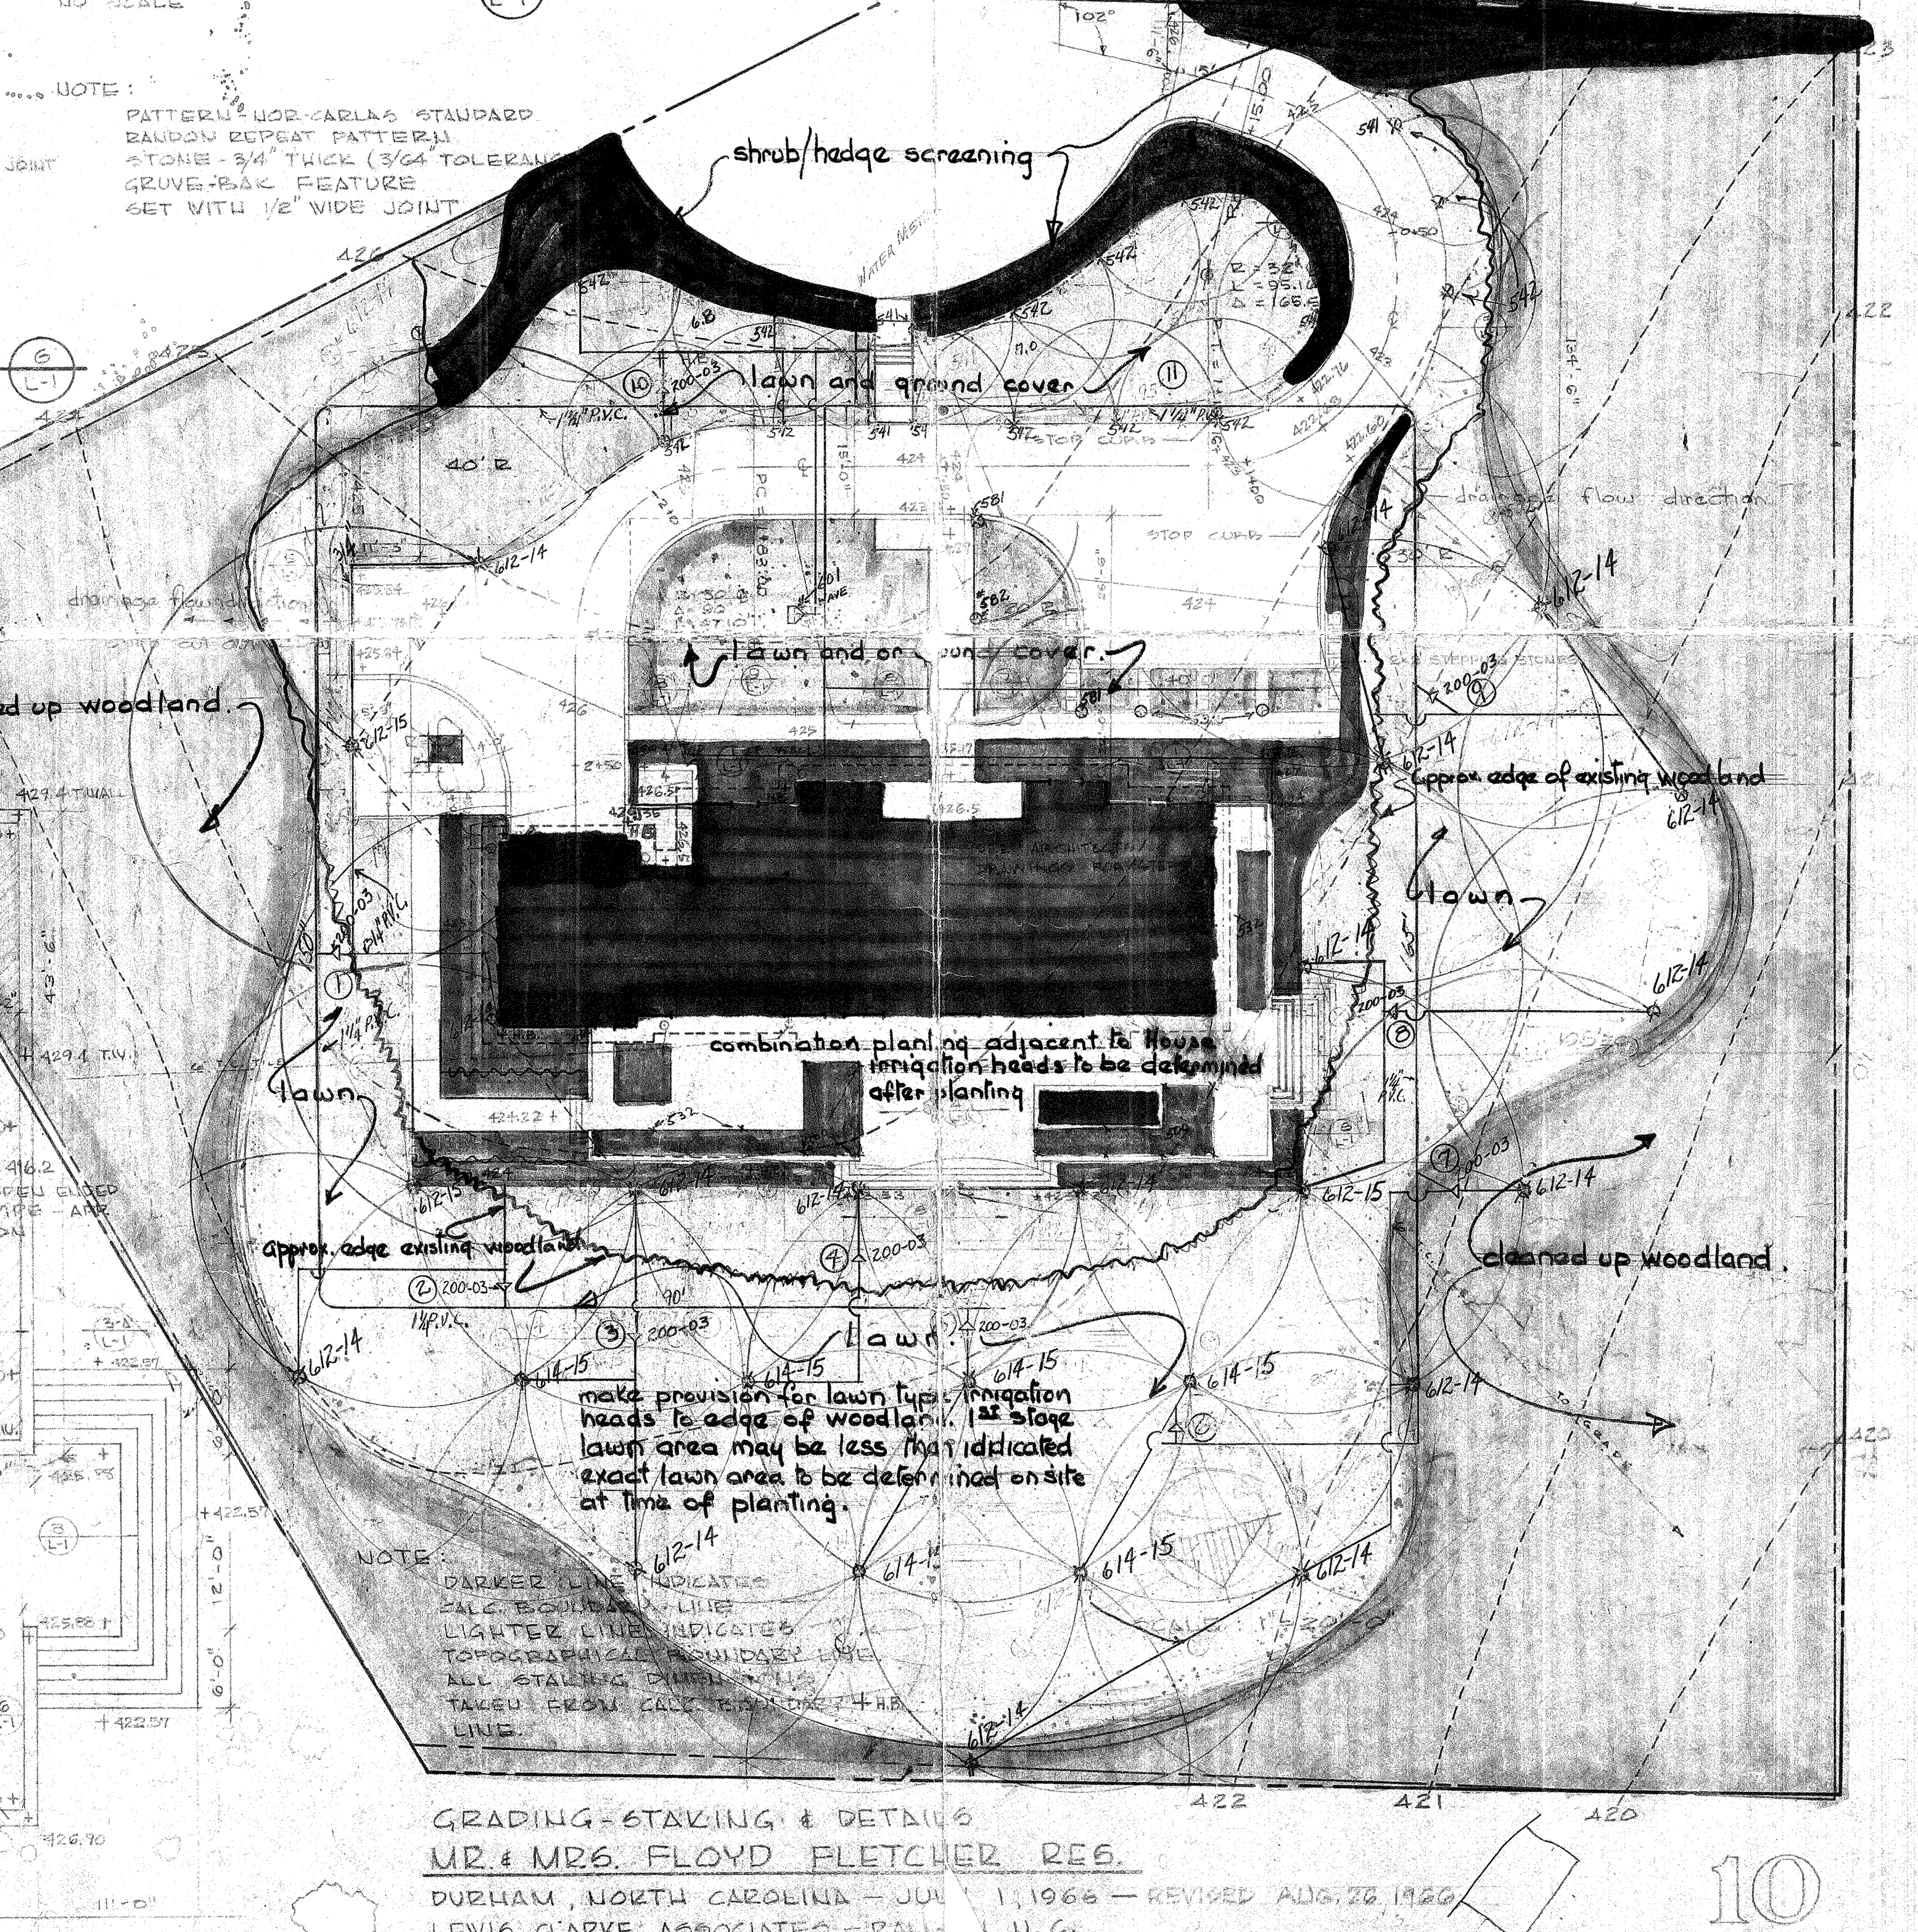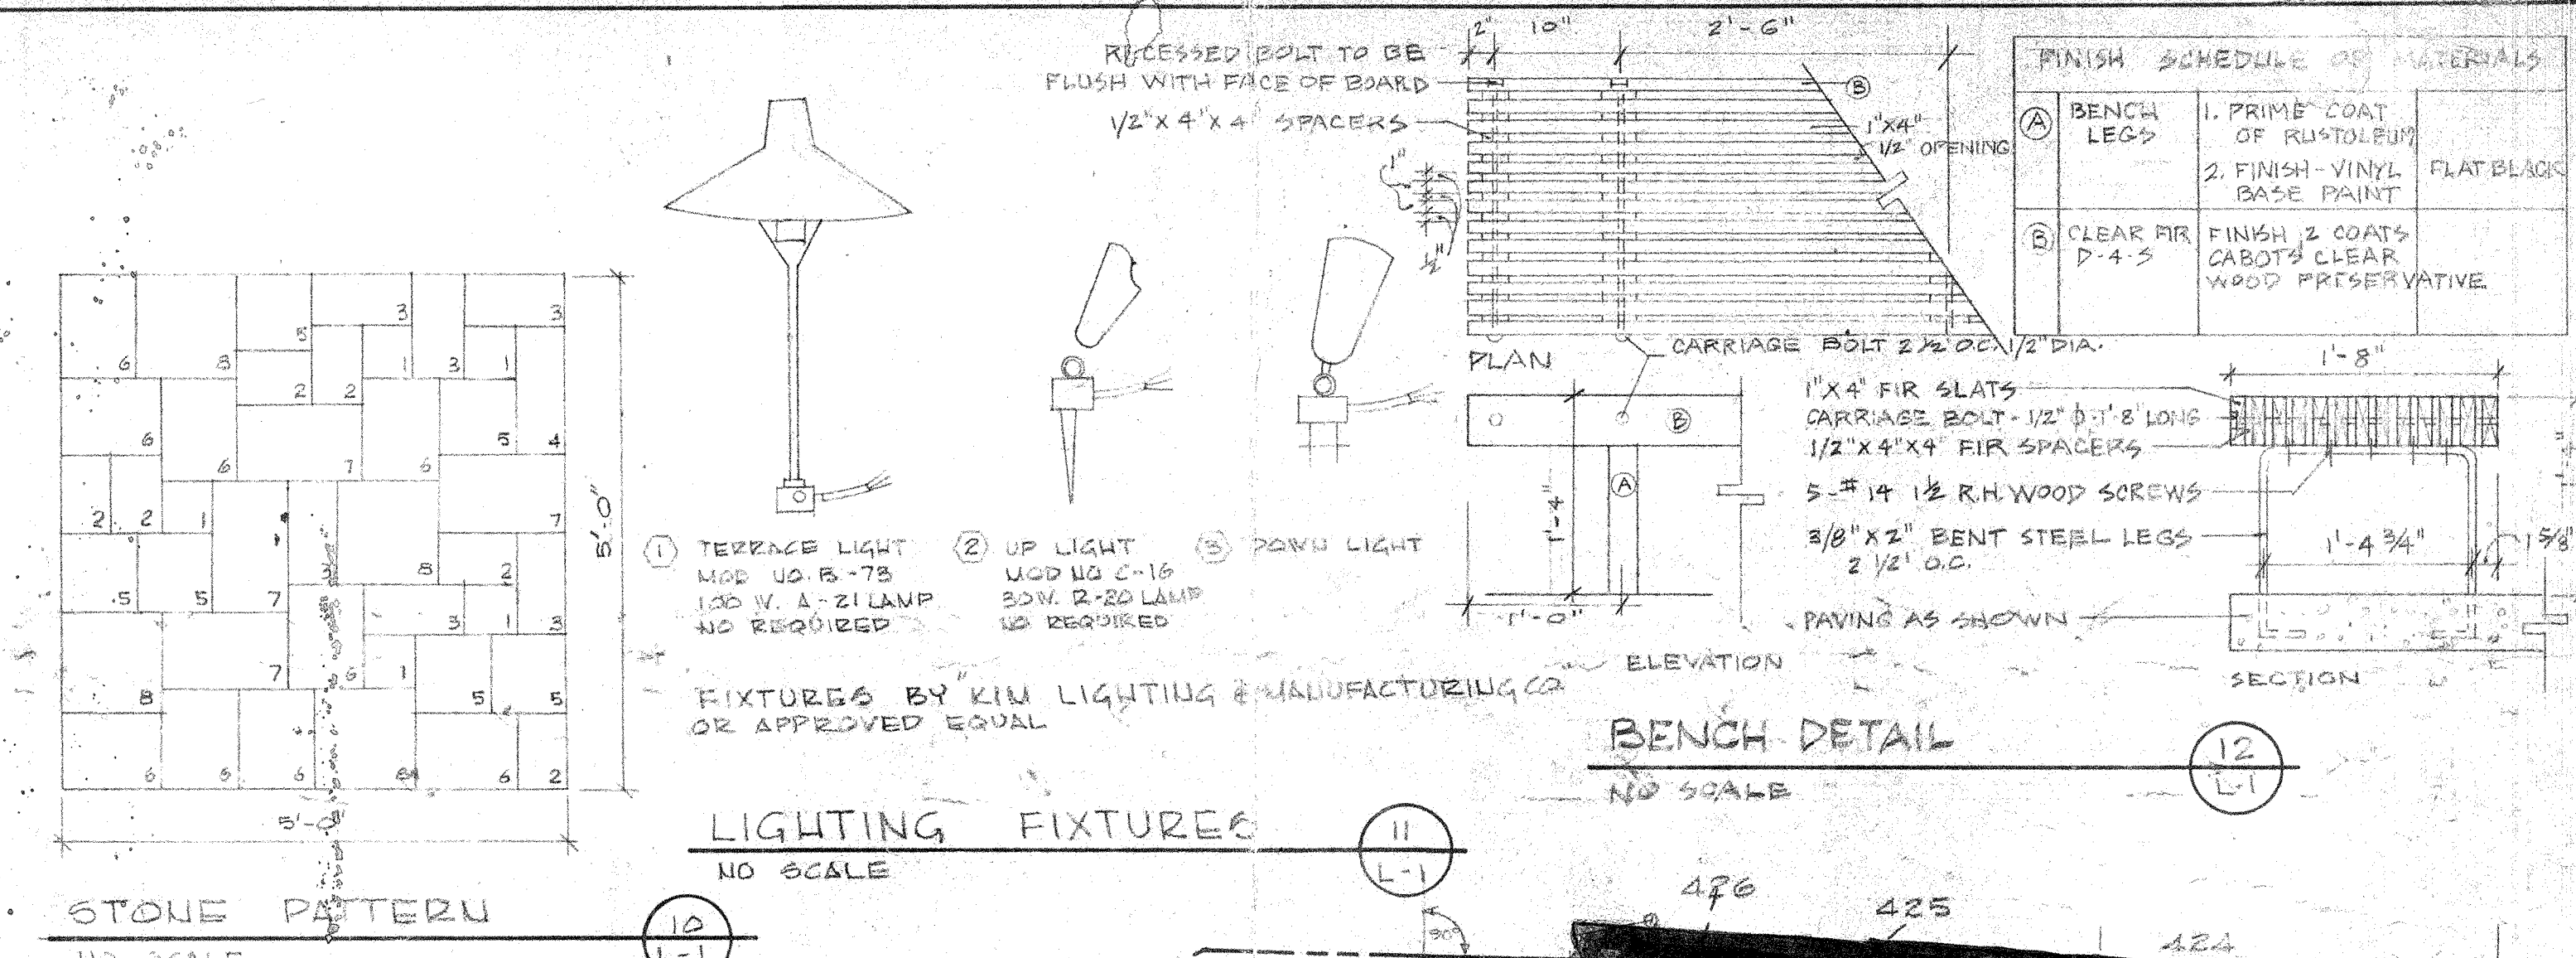






GRADING-STAKING & DETAILS
MR. & MRS. FLOYD FLETCHER, REG.
DURHAM, NORTH CAROLINA - JULY 1, 1966 - REVISED AUG. 20, 1966
LEWIS CLARKE ASSOCIATES - RALL, N.C.

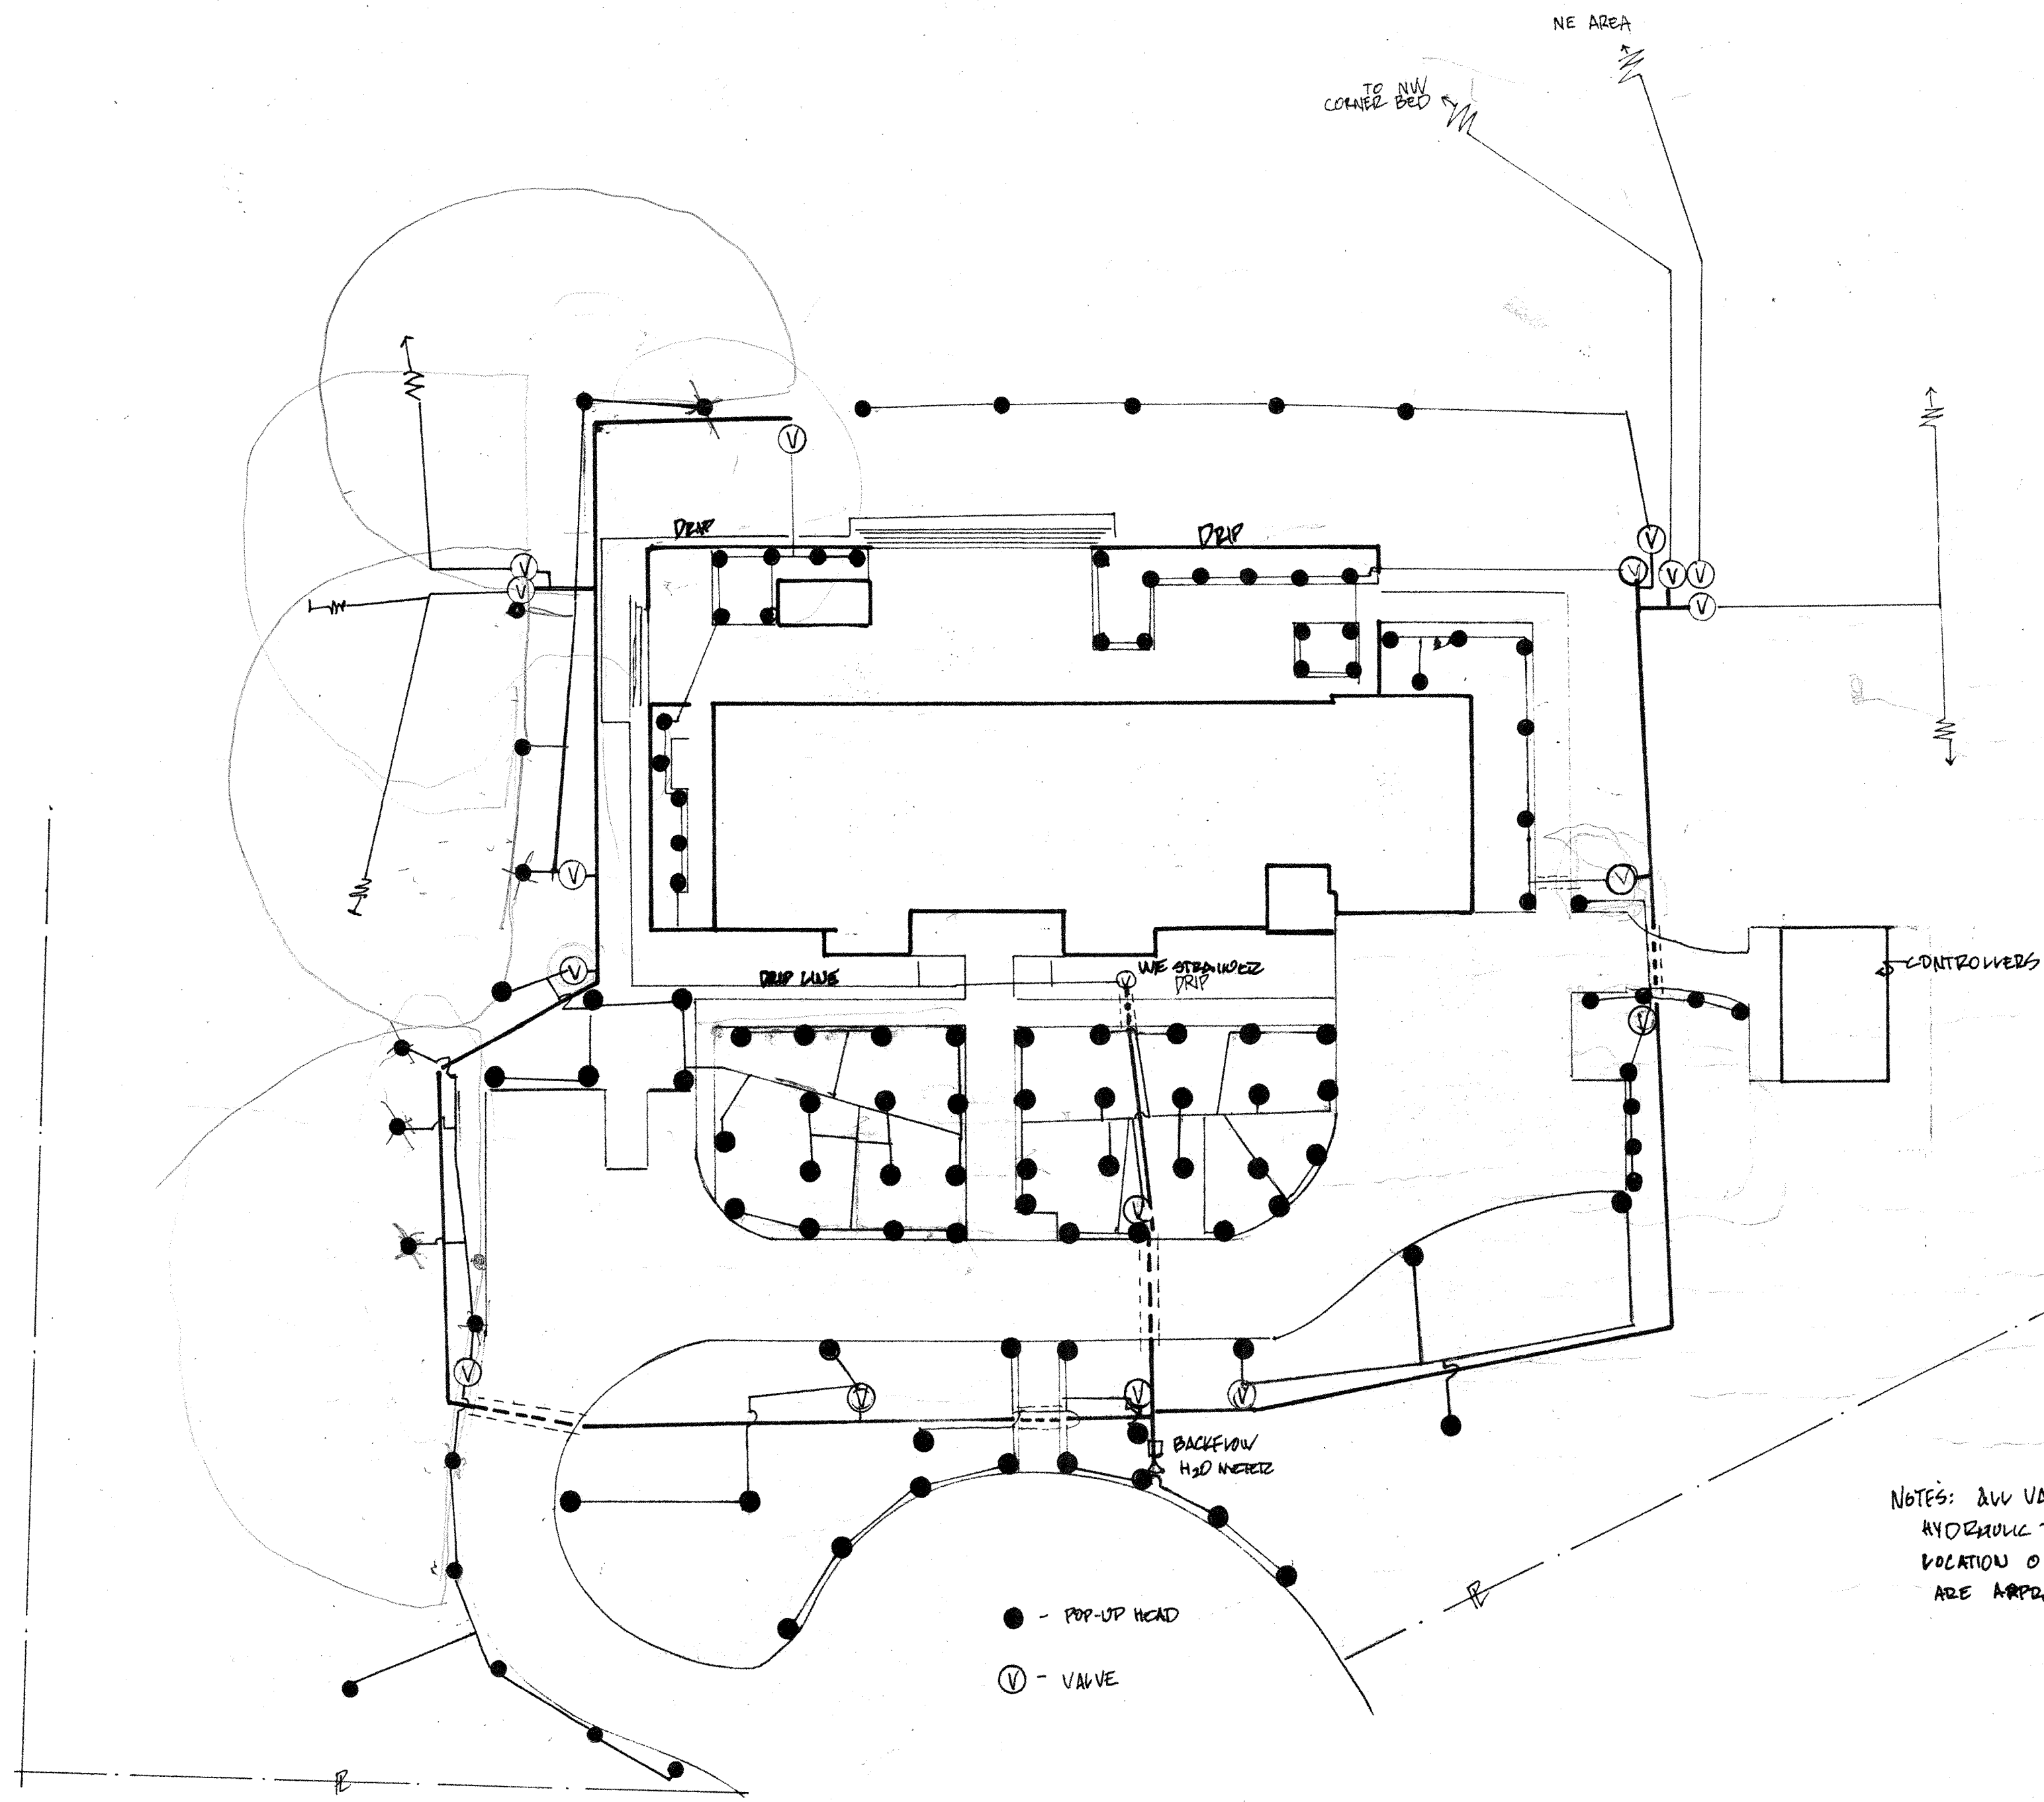

Fletcher Residence
irrigation plan - 85
1" ~ 20'

Handwritten notes and signatures on the right margin, including a signature at the bottom right.

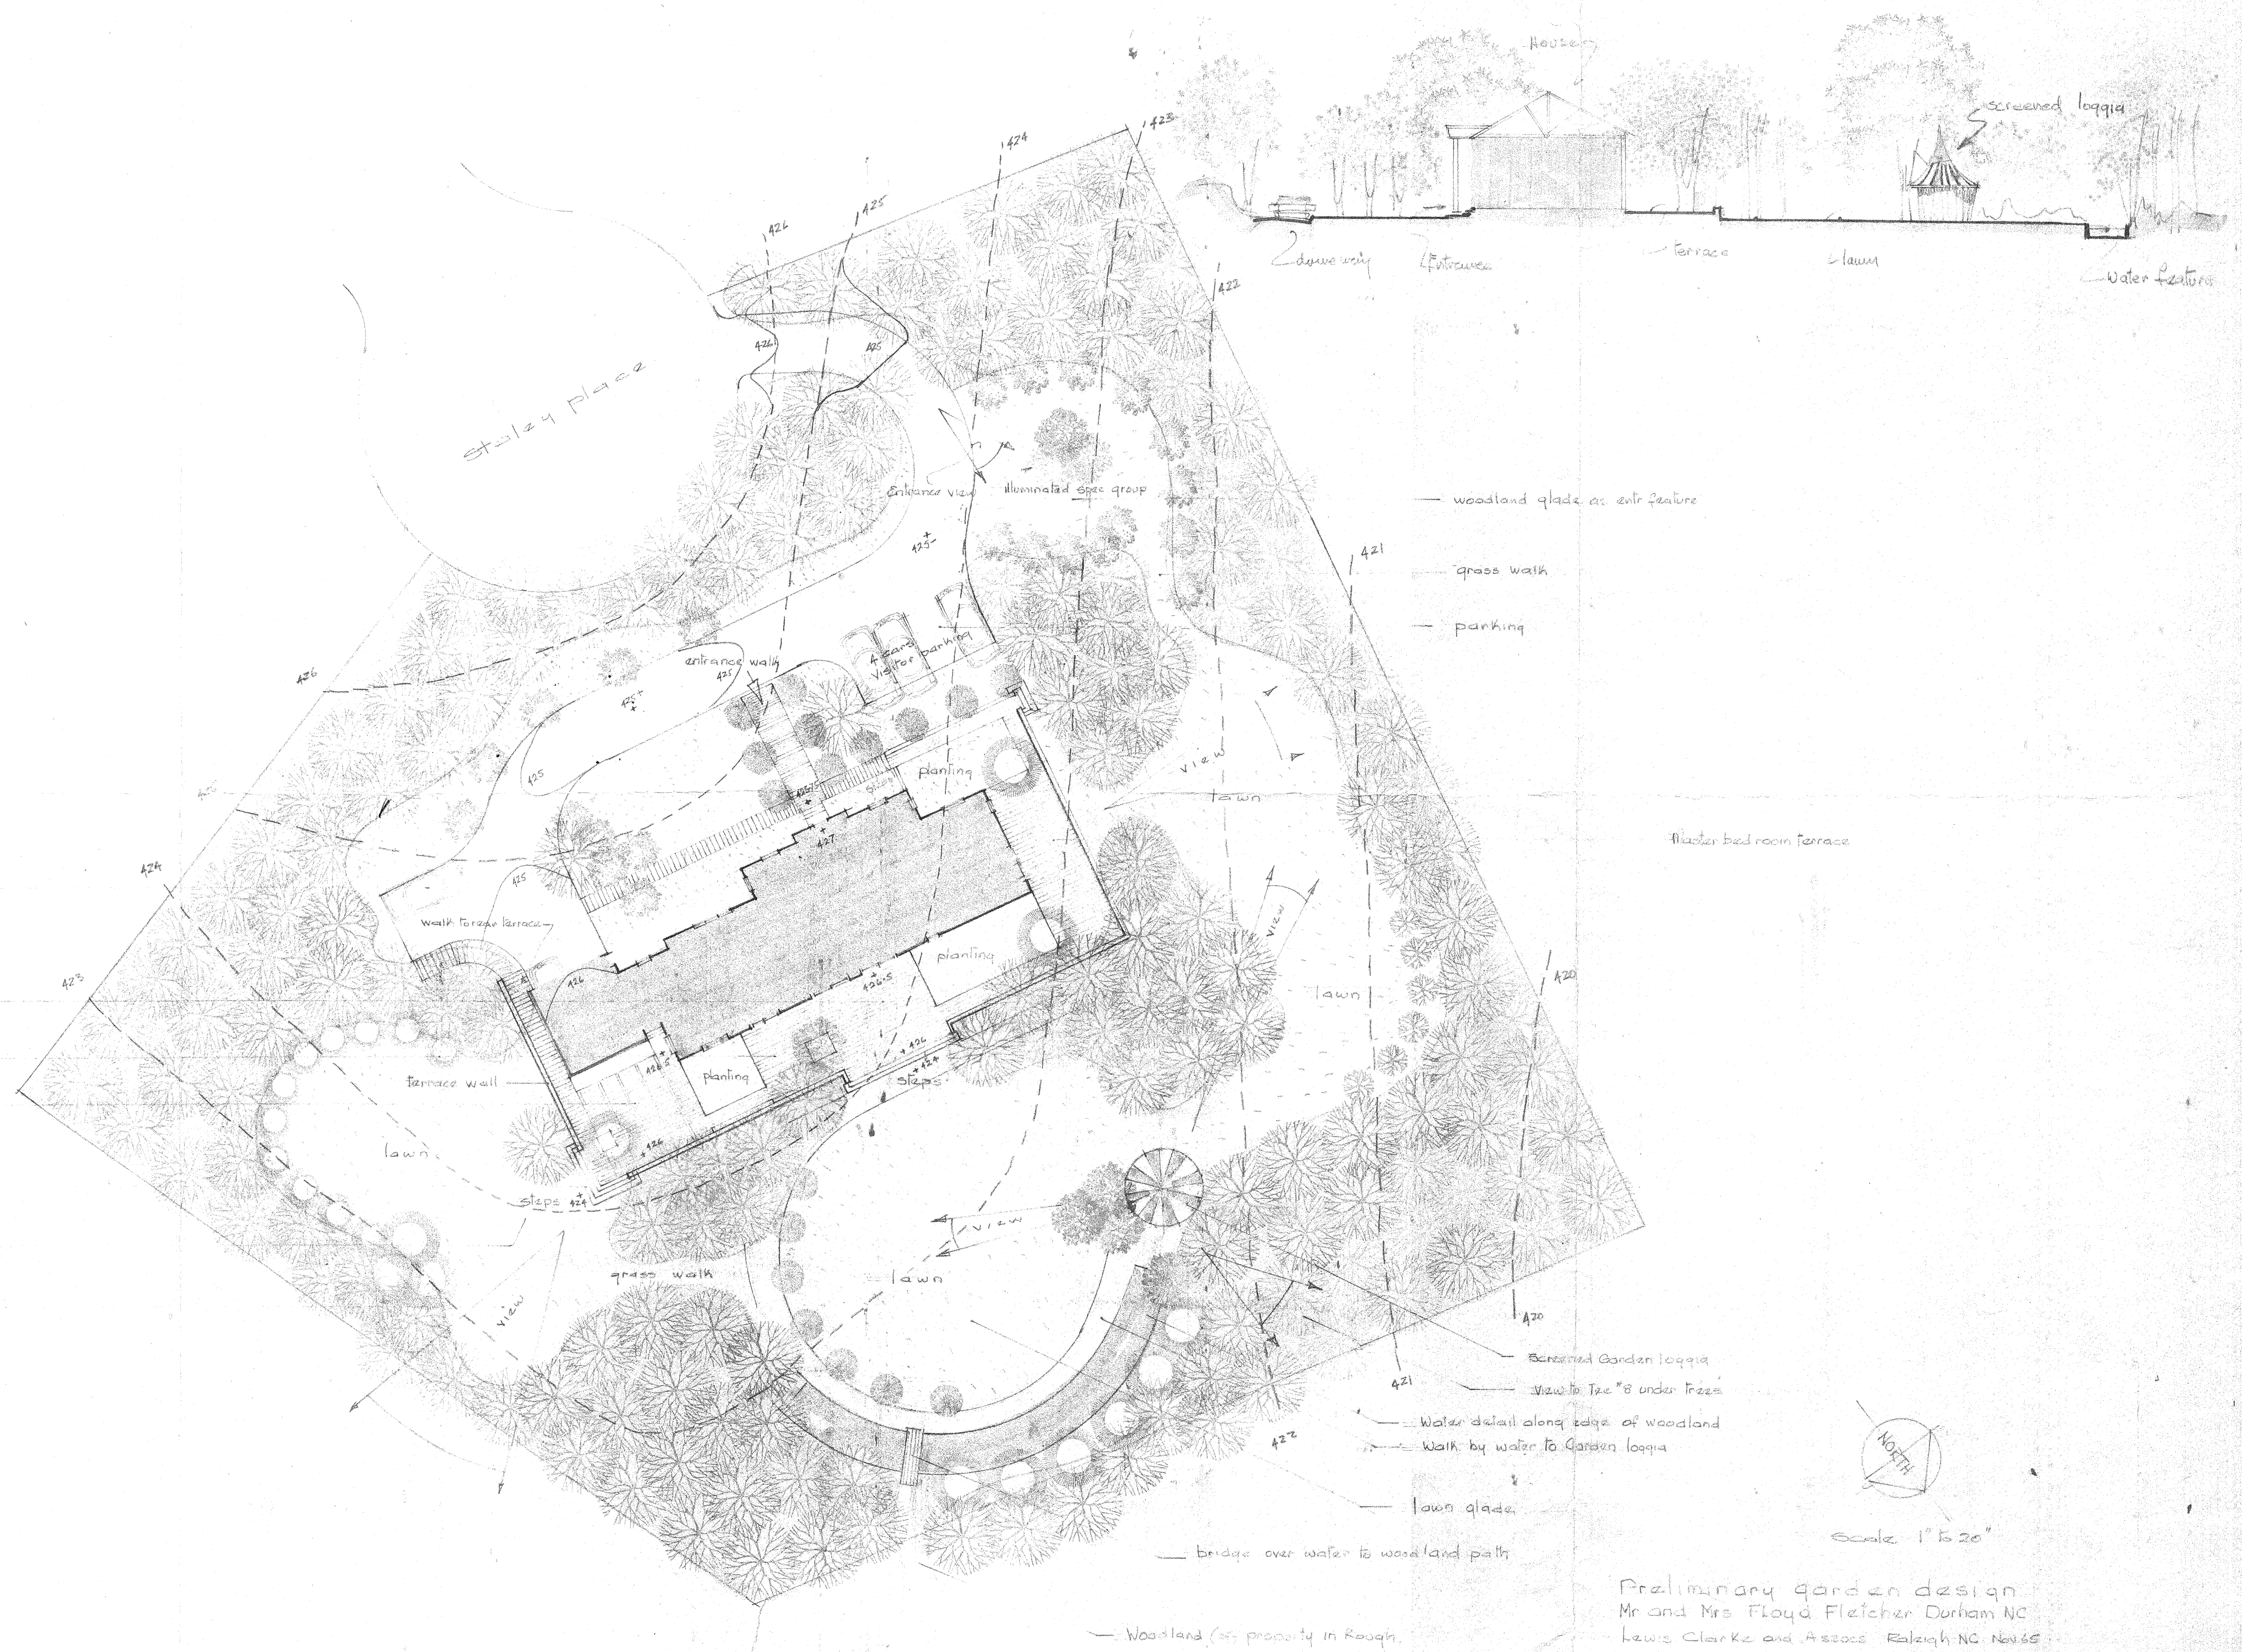

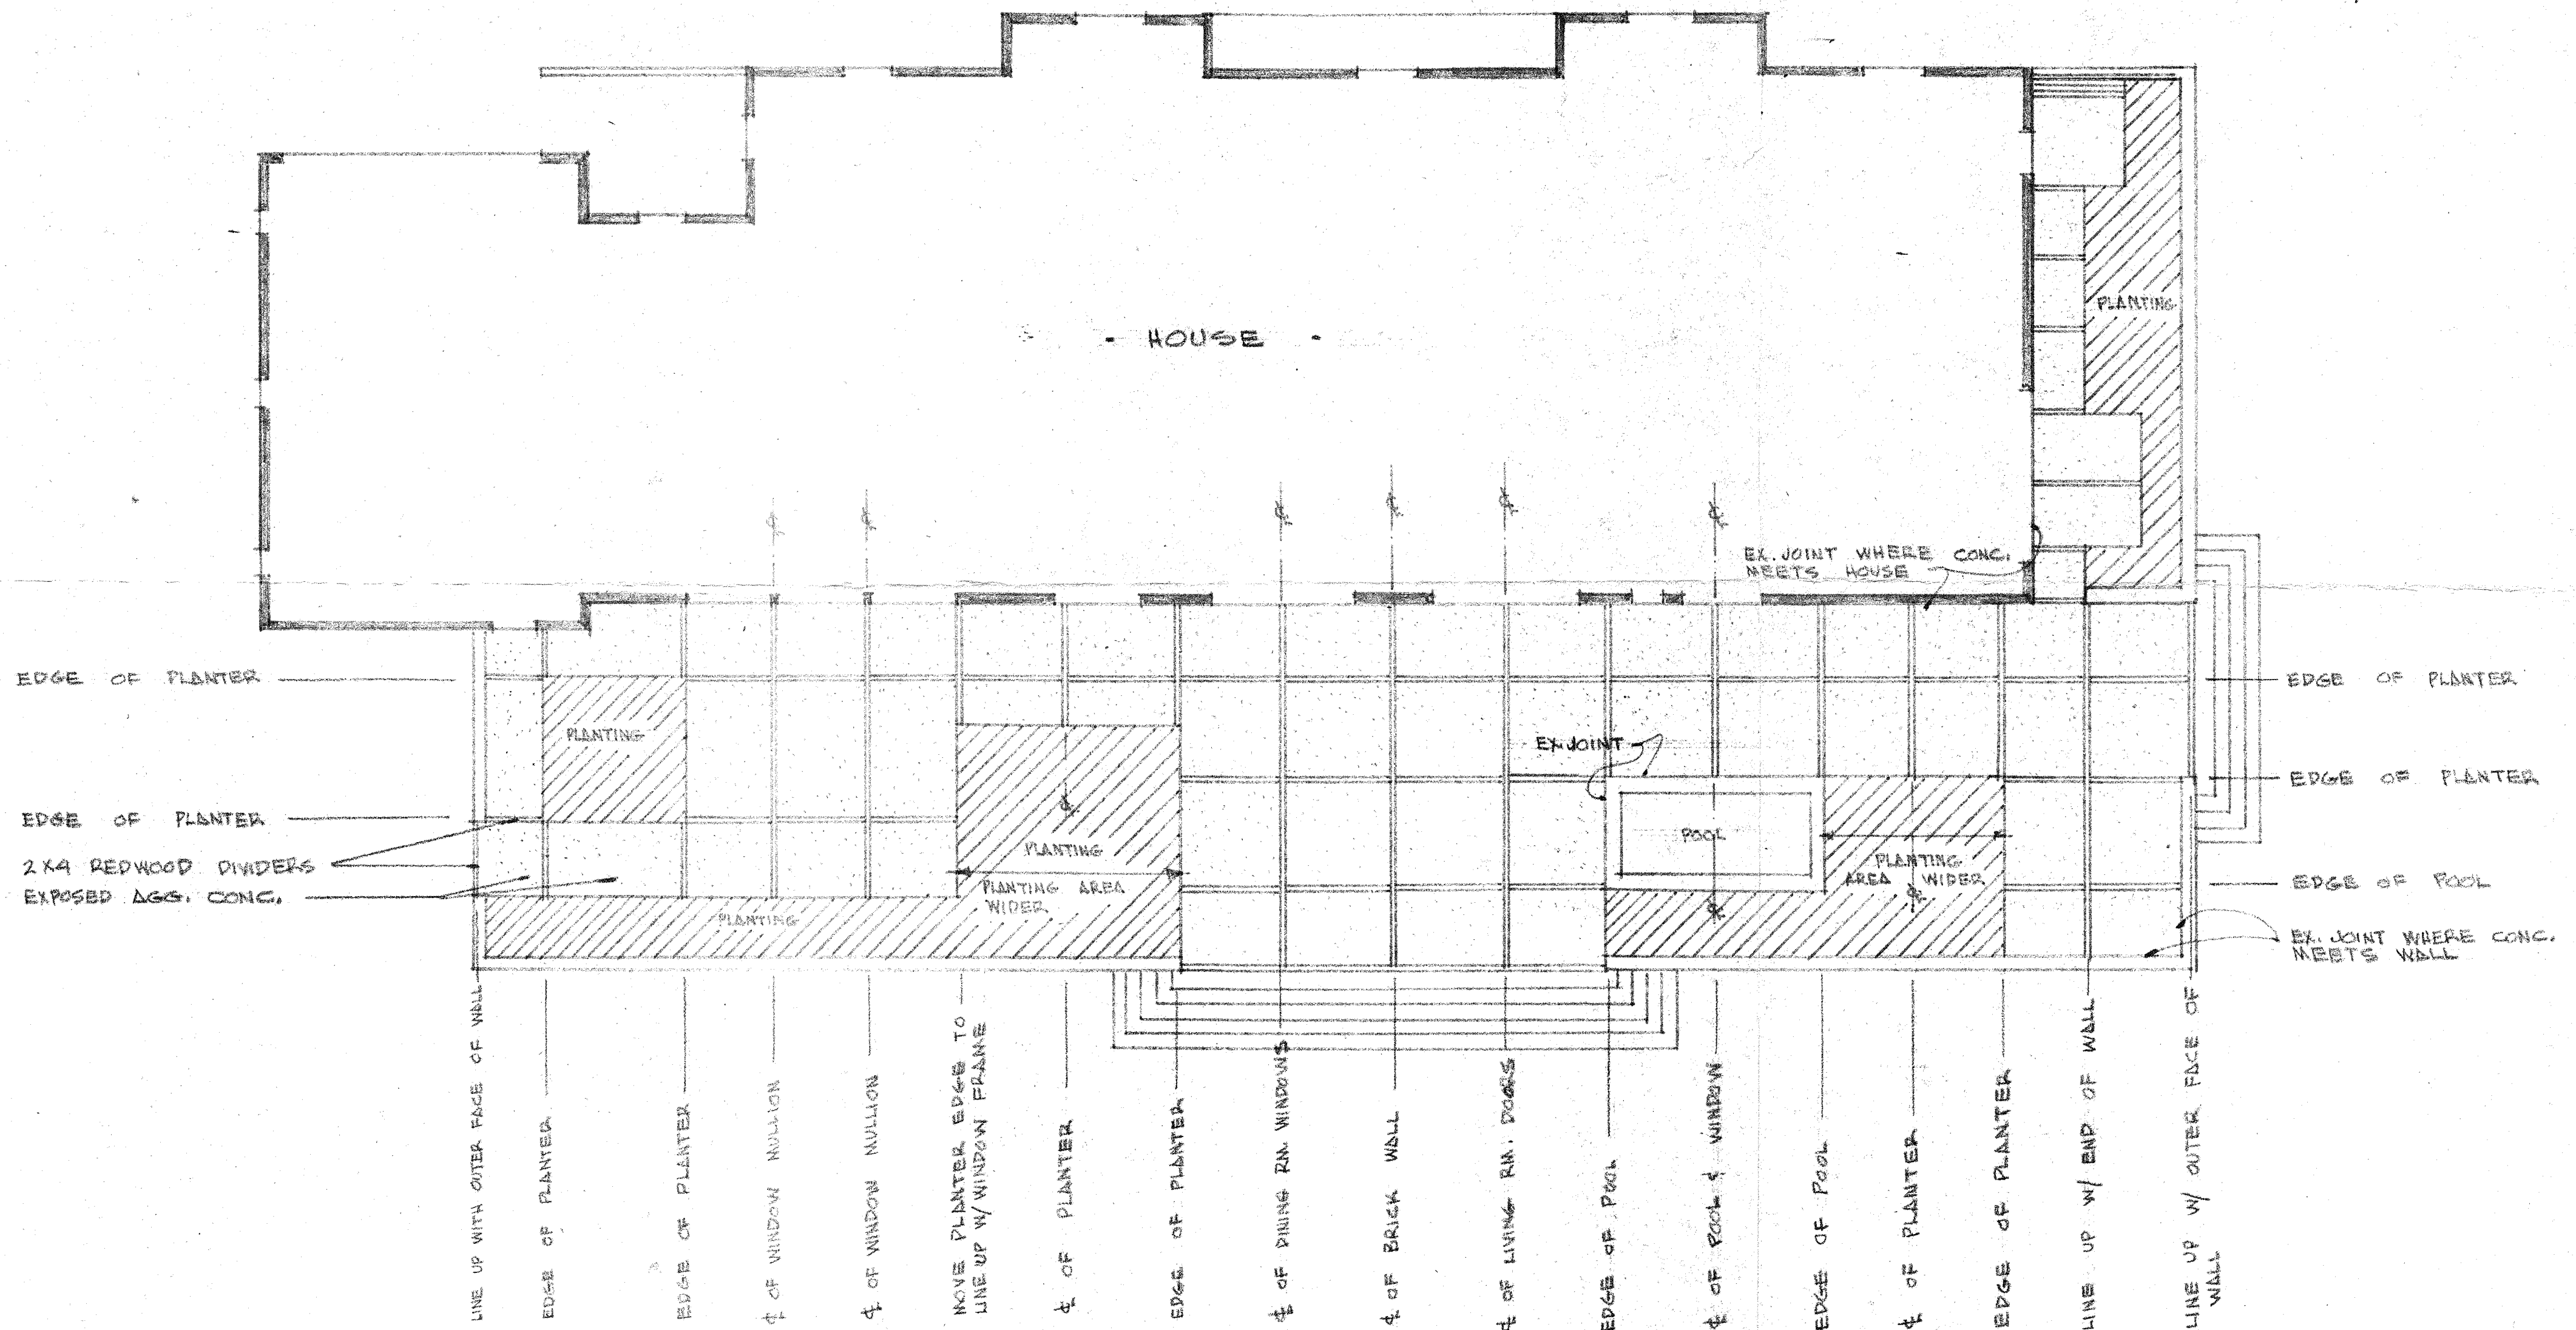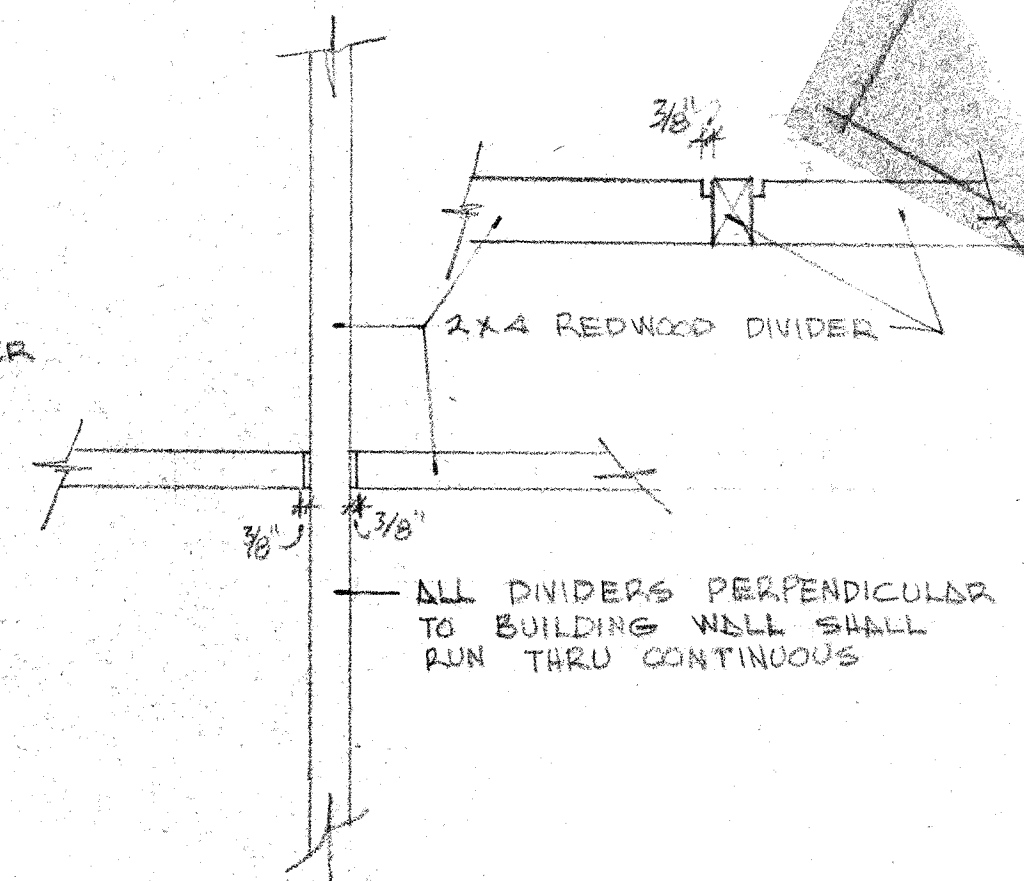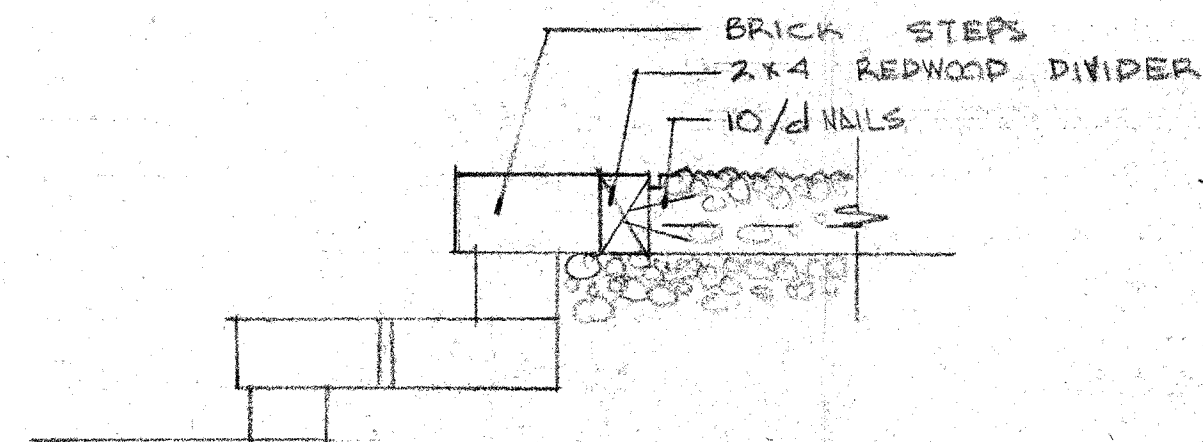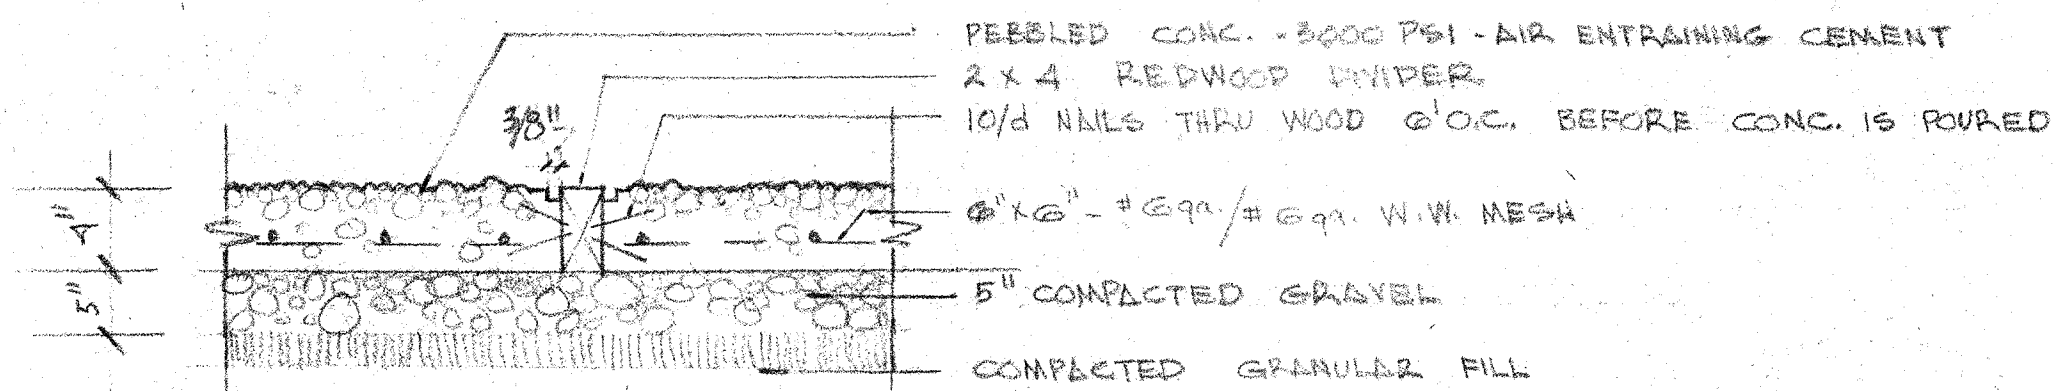

MR. & MRS. FLOYD FLETCHER
 REVISION TO REAR TERRACE
 1/8" = 1'-0" - SEPT. 18, 1967
 LEWIS CLARKE ASSOCIATES