


REQ'D 2-NO.3 RODS CONTINUOUS IN 5TH & 16TH BLOCK COURSES ENTIRE GROUND FLOOR PERIMETER. LAP ENDS 16 DIAMETERS.

DUPLO-WALL EVERY ODD BLOCK COURSE.

211


210 1/4"=1'-0"

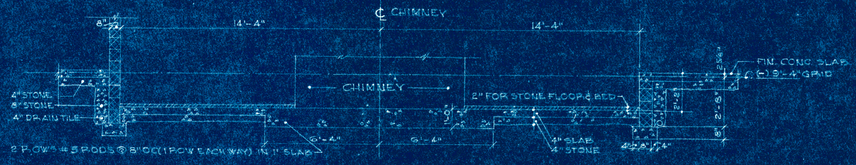

GRID DIMENSIONING SYSTEM

1/4"=1'-0"

- ALL DIMENSIONS ON 4" MODULE
- ALL DIMENSIONS NOT ON 4" MODULE
- ONE DIMENSION ON 4" MODULE

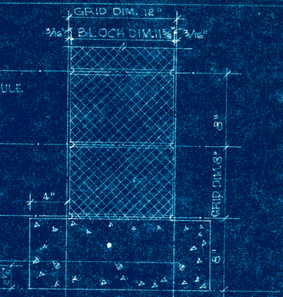

GRID 0'-0" 1'-0" 5'-0" 9'-0" 13'-0" 17'-0" 21'-0" 25'-0" 29'-0" 33'-4" 37'-4" 41'-4" 45'-4" 50'-4" 54'-4" 58'-8" 62'-8" 66'-8" 70'-8" 74'-8" 78'-8" 82'-8" 86'-8" 90'-8" 94'-8" 98'-8" 102'-8" 106'-8" 110'-8" 114'-8" 118'-8" 122'-8"

GRID 0'-0" 4'-0" 8'-0" 12'-0" 17'-0" 21'-0" 25'-0" 29'-0" 33'-0" 37'-0" 41'-0" 45'-0" 49'-0" 50'-0"

GRID 0'-0" 4'-0" 8'-0" 13'-0" 17'-0" 21'-0" 25'-0" 29'-0" 33'-0" 37'-0" 41'-0" 45'-0" 49'-0" 50'-0"

PERI. WALL

SEE PLOT PLAN FOR CONTINUATION OF PERI. WALLS

211

FOOTINGS: 20"x24"x8"
BLOCK: CONCRETE 8x12x16
FILL BLOCKS WITH CONC. USE 2-#4 ANCHOR BOLTS PER PIER.
TRAVITE SHELL EACH PIER & IN ALL WALLS WHERE NECESSARY

STEP ALL CONC FOOTINGS DOWN TO LOWEST LEVEL OF BASEMENT WHERE NECESSARY TO KEEP TOP OF FOOTING A MINIMUM OF 12" BELOW LOWEST ADJ. FINISH GRADE, WHICHEVER IS LOWER.

4'-4" 4'-4"

210 210

11'-8"

24'-0"

4'-8" 12"

16'-0"

4'-8" 12"

11'-8"

11'-8"

STEP FOOTING DOWN TO LOWER LEVEL

1'-4"

NOTE: SEE SHEET 14 FOR CIRCULAR DRIVE

211

STEP FOOTING DOWN TO LOWER LEVEL

45°

ALL ANGLES 45° FILL LAST 3 BLOCKS WITH CONC. USE 2-#4 RODS VERTICALLY IN EACH OF THESE 3 BLOCKS

1'-4"

LAY 2-#4 4'-4" RODS HORIZONTALLY IN EVERY SECOND BLOCK COURSE IN THIS CORNER

4" 12" 4"

FOUNDATION, 12" THICK THIS AREA.

4" 4"

20"x24" FOUNDATION 12"x16" PEDESTAL PIPE COLUMN

FOUNDATION PLAN

1/4"=1'-0"

A RESIDENCE FOR
MR. & MRS. JAMES M. FIELD DURHAM, N.C.

DRAWN BY	FOUNDATION PLAN	DATE
CHECKED BY		SHEET 2
APPROVED BY		