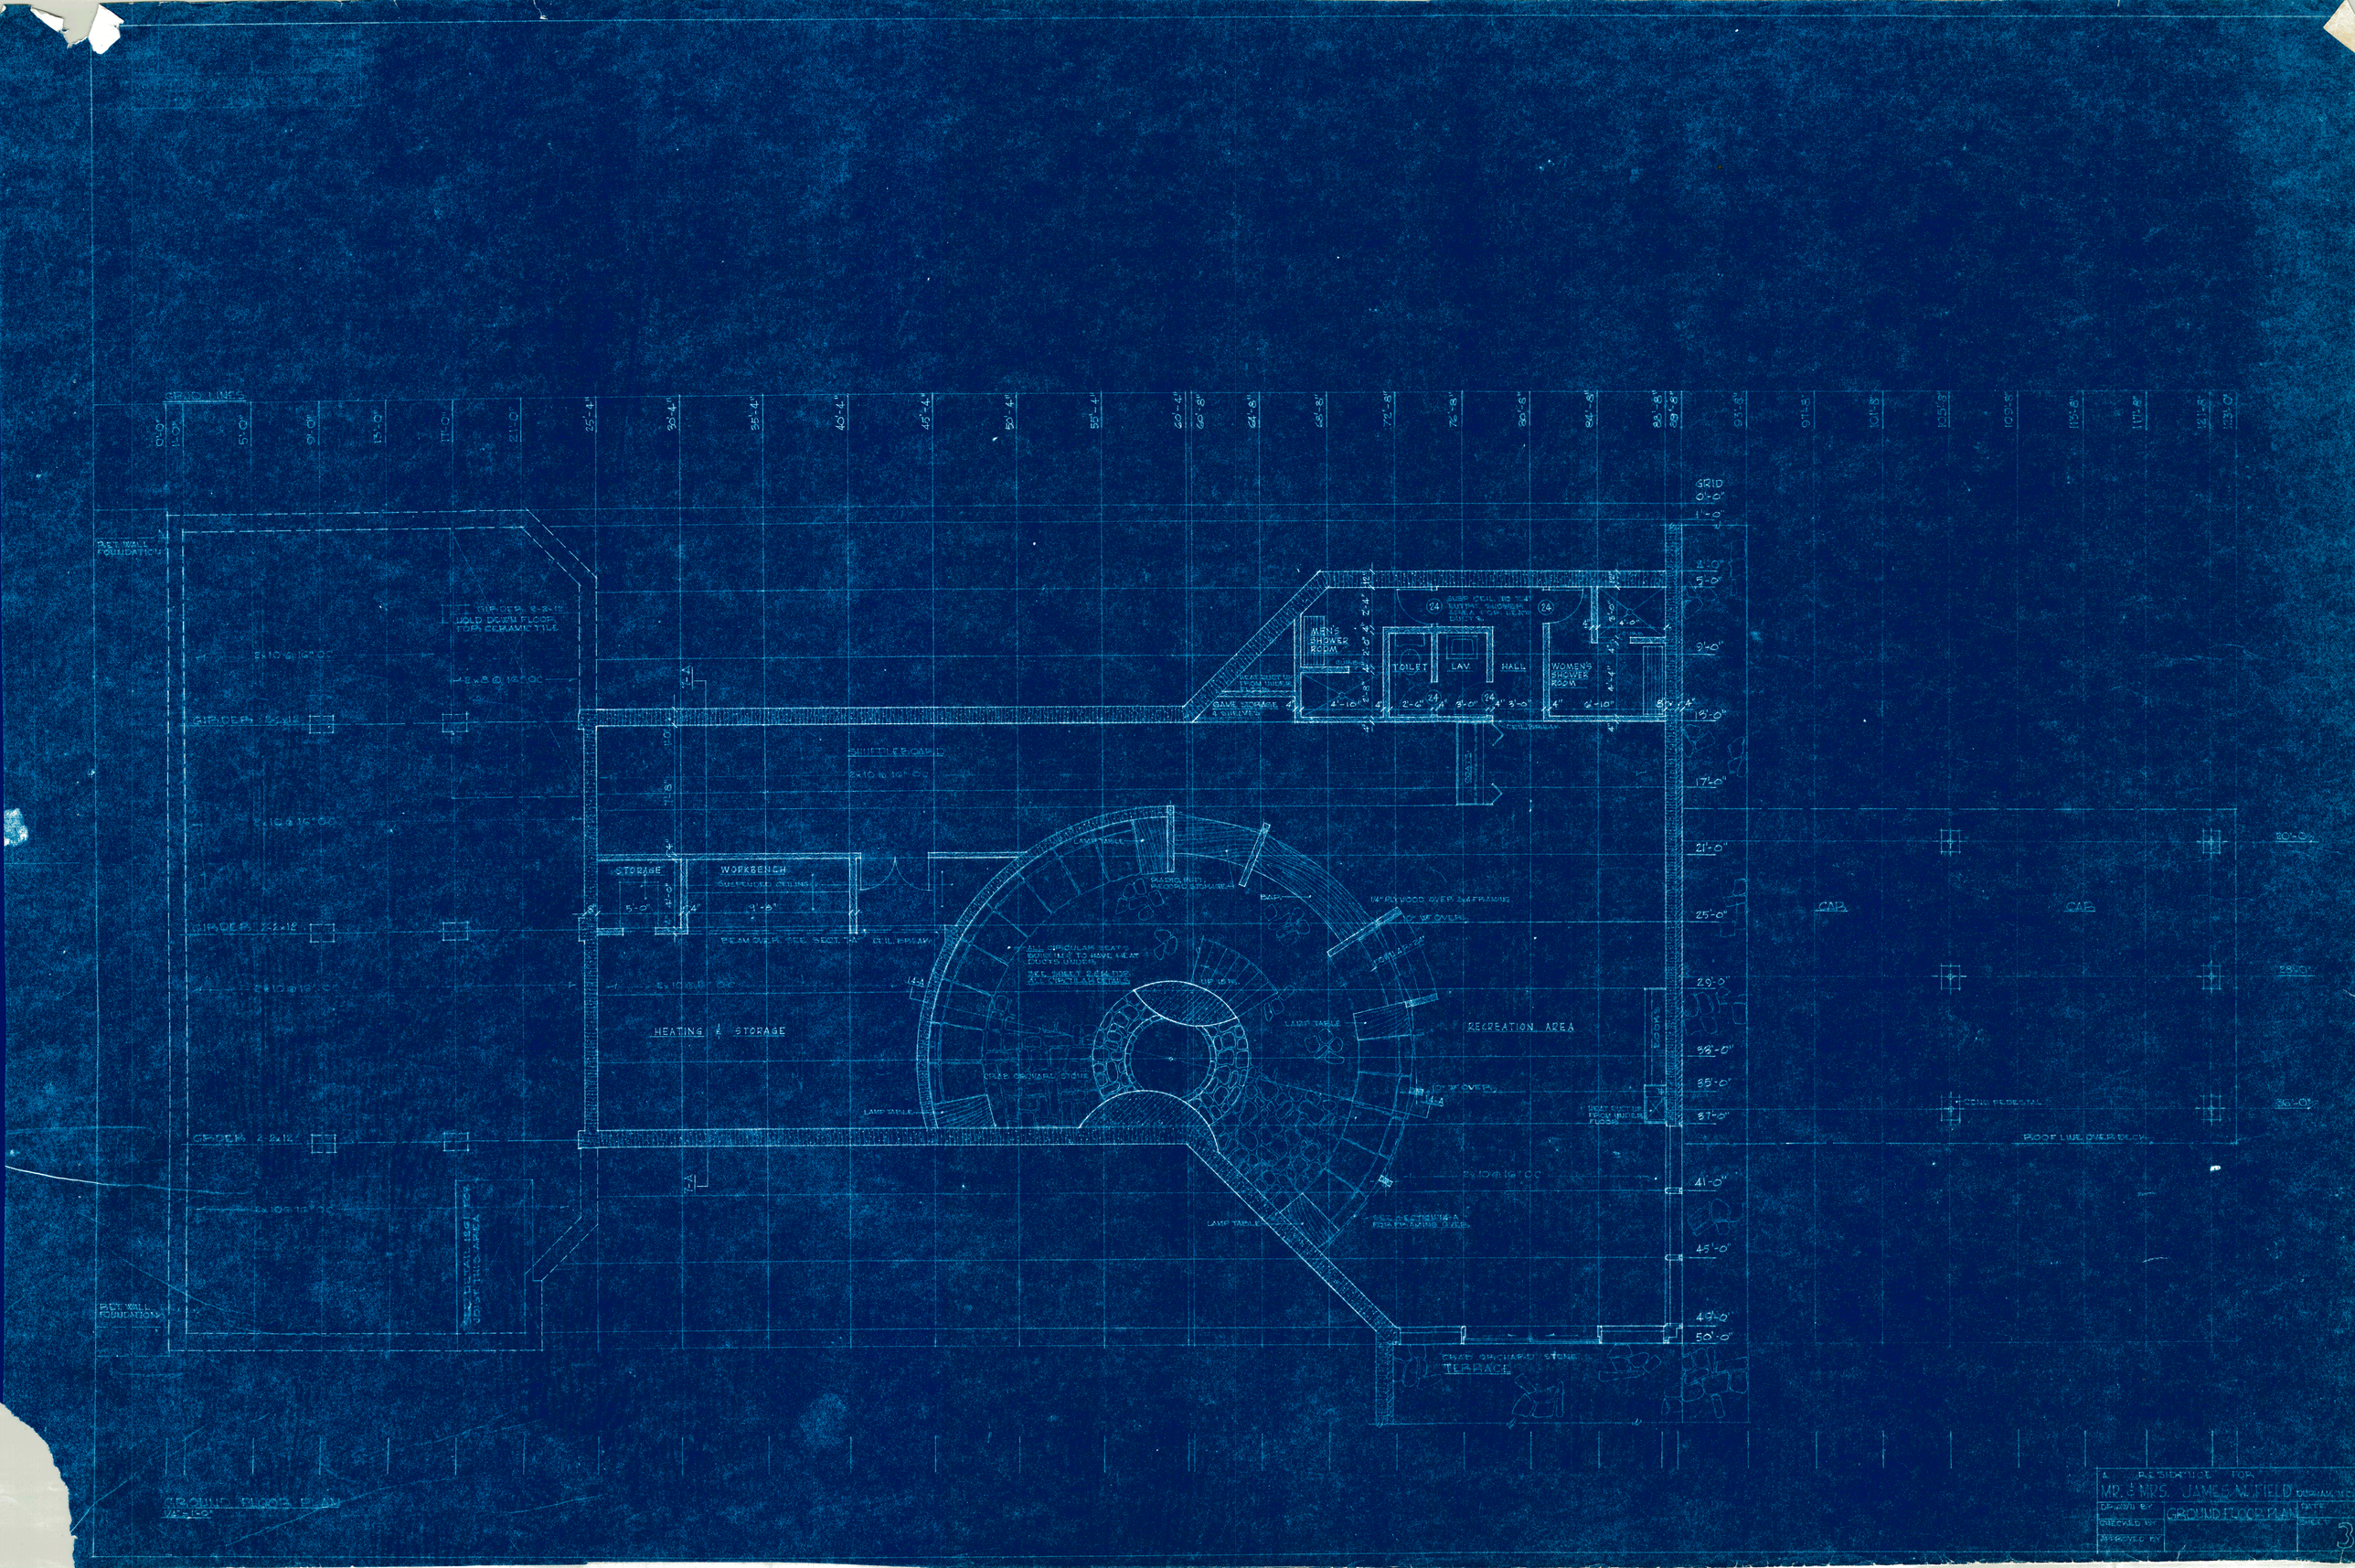
GRID LINES
GRID
MEN'S SHOWER ROOM
TOILET
LAV.
HALL
WOMEN'S SHOWER ROOM
GAME STORAGE & SHELVES
SHUFFLE BOARD
STORAGE
WORKBENCH
HEATING & STORAGE
RECREATION AREA
LAMP TABLE
CRAB ORCHARD STONE
TERRACE
CAP
CONC. PEDESTAL
ROOF LINE OVER DECK
GIRDER 2-2x12
GIRDER 2-2x12
GIRDER 2-2x12
GIRDER 2-2x12
RET. WALL FOUNDATION
GROUND FLOOR PLAN
A RESIDENCE FOR
MR. & MRS. JAMES M. FIELD
DRAWN BY
CHECKED BY
APPROVED BY
GROUND FLOOR PLAN
DATE
SHEET
3