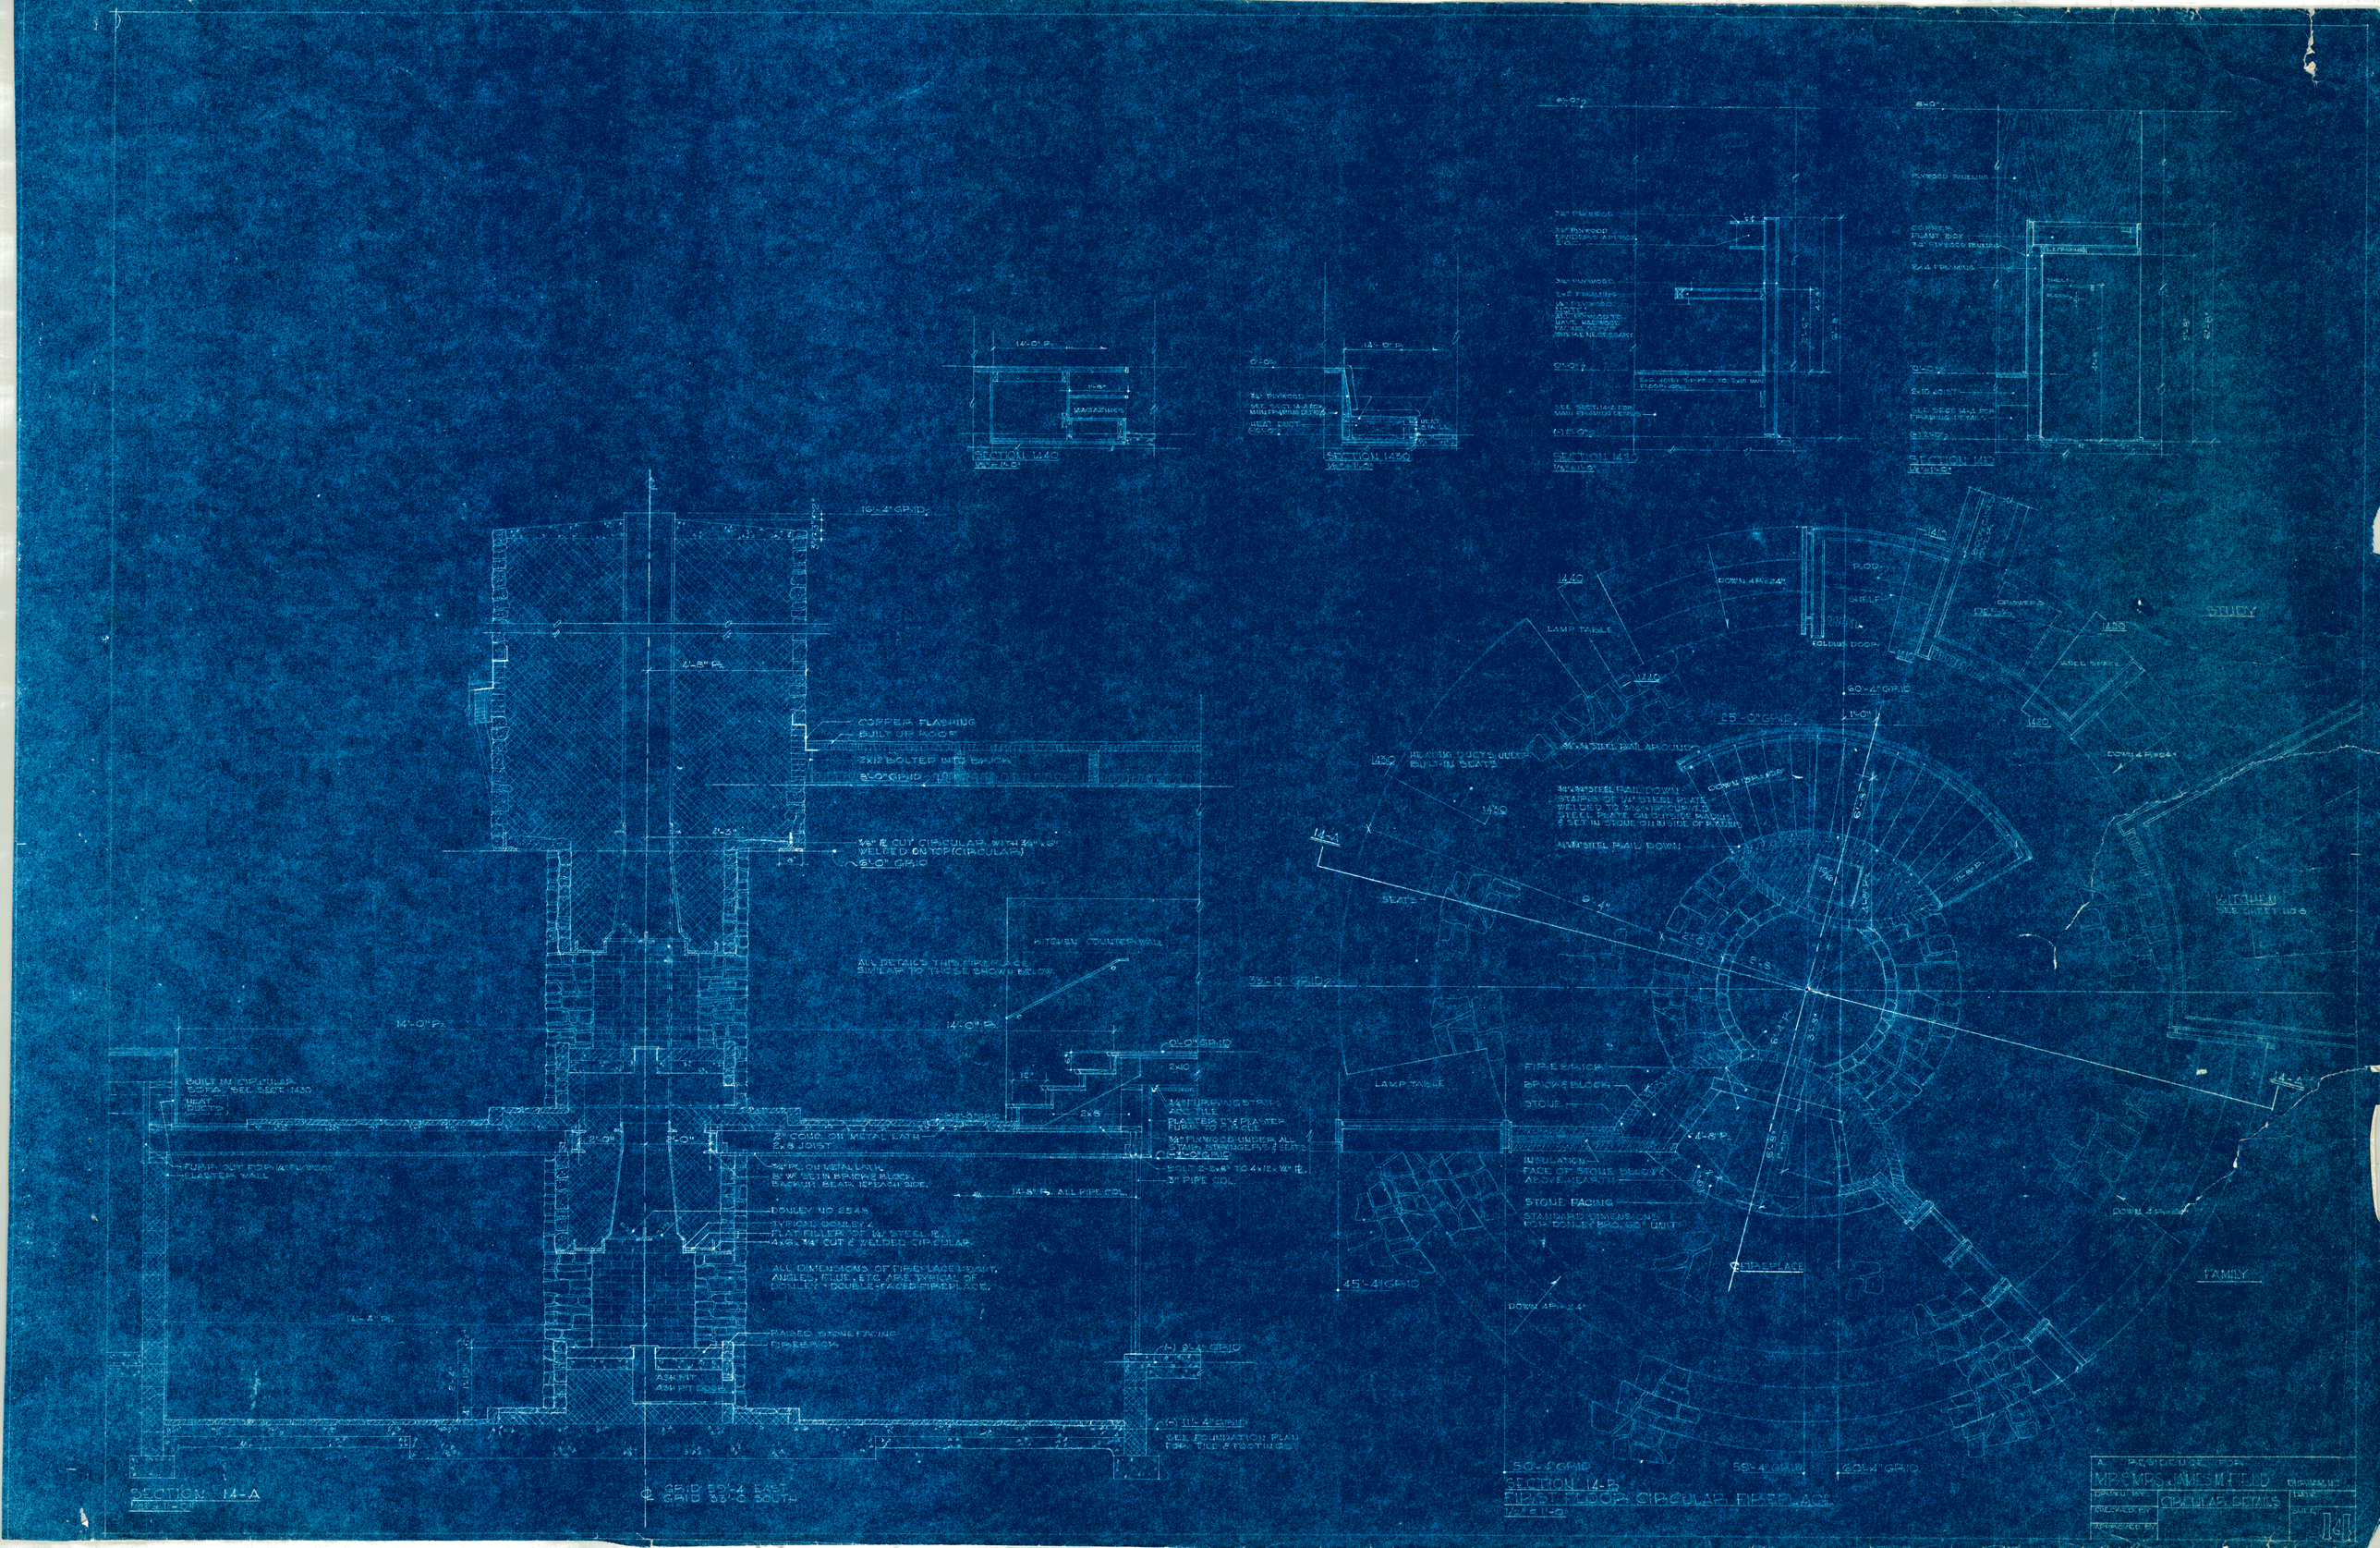
SECTION 14-A
SECTION 14-B
FIRST FLOOR CIRCULAR FIREPLACE
SECTION 1440
SECTION 1430
SECTION 1420
SECTION 1410
STUDY
KITCHEN
FAMILY
COPPER FLASHING
BUILT UP ROOF
2x12 BOLTED INTO BRICK
8'-0" GRID
6'-0" GRID
KITCHEN COUNTER WALL
ALL DETAILS THIS FIREPLACE SIMILAR TO THOSE SHOWN BELOW
14'-0" R.
14'-0" R.
0'-0" GRID
2x10
2x8
2" CONC. ON METAL LATH
2x8 JOIST
3/4" PL. ON METAL LATH
8" W. SET IN BRICK & BLOCK
BACKUP BEAR 12" EACH SIDE
14'-8" R. ALL PIPE COL.
DONLEY NO 2545
TYPICAL DONLEY
FLAT FILLER OF 1/4" STEEL PL.
4x6x3/4" CUT & WELDED CIRCULAR
ALL DIMENSIONS OF FIREPLACE HEART, ANGLES, FLUE, ETC ARE TYPICAL OF DONLEY DOUBLE-FACED FIREPLACE.
RAISED STONE FACING
FIREBRICK
ASH PIT
ASH PIT DOOR
(-) 9'-4" GRID
(-) 11'-4" GRID
SEE FOUNDATION PLAN FOR TILE & FOOTINGS
GRID 59'-4" EAST
GRID 33'-0" SOUTH
LAMP TABLE
DOWN 4 R. 24"
SHELF
FOLDING DOOR
DESK
ASEE SPACE
60'-4" GRID
25'-0" GRID
HEATING DUCTS UNDER BUILT-IN SEATS
3/4"x3/4" STEEL RAIL AROUND
3/4"x3/4" STEEL RAIL DOWN
STAIRS OF 1/4" STEEL PLATE WELDED TO 3/16" x 1/2" CURVED STEEL PLATE ON OUTSIDE RADIUS & SET IN STONE ON INSIDE OF RADIUS
3/4"x3/4" STEEL RAIL DOWN
SEATS
33'-0" GRID
LAMP TABLE
FIREBRICK
BRICK & BLOCK
STONE
INSULATION
FACE OF STONE BELOW & ABOVE HEARTH
STONE FACING
STANDARD DIMENSIONS FOR DONLEY BRO. 60" UNIT
FIREPLACE
45'-4" GRID
DOWN 4 R. 24"
50'-4" GRID
59'-4" GRID
60'-4" GRID
A RESIDENCE FOR
MR & MRS JAMES M. FIELD
DURHAM, N.C.
DRAWN BY
CIRCULAR DETAILS
CHECKED BY
APPROVED BY
DATE
SHEET
14